
4/9

OLMSTED COUNTY HIGHWAY RIGHT OF WAY PLAT NO. 53

COUNTY ROAD NO. 104

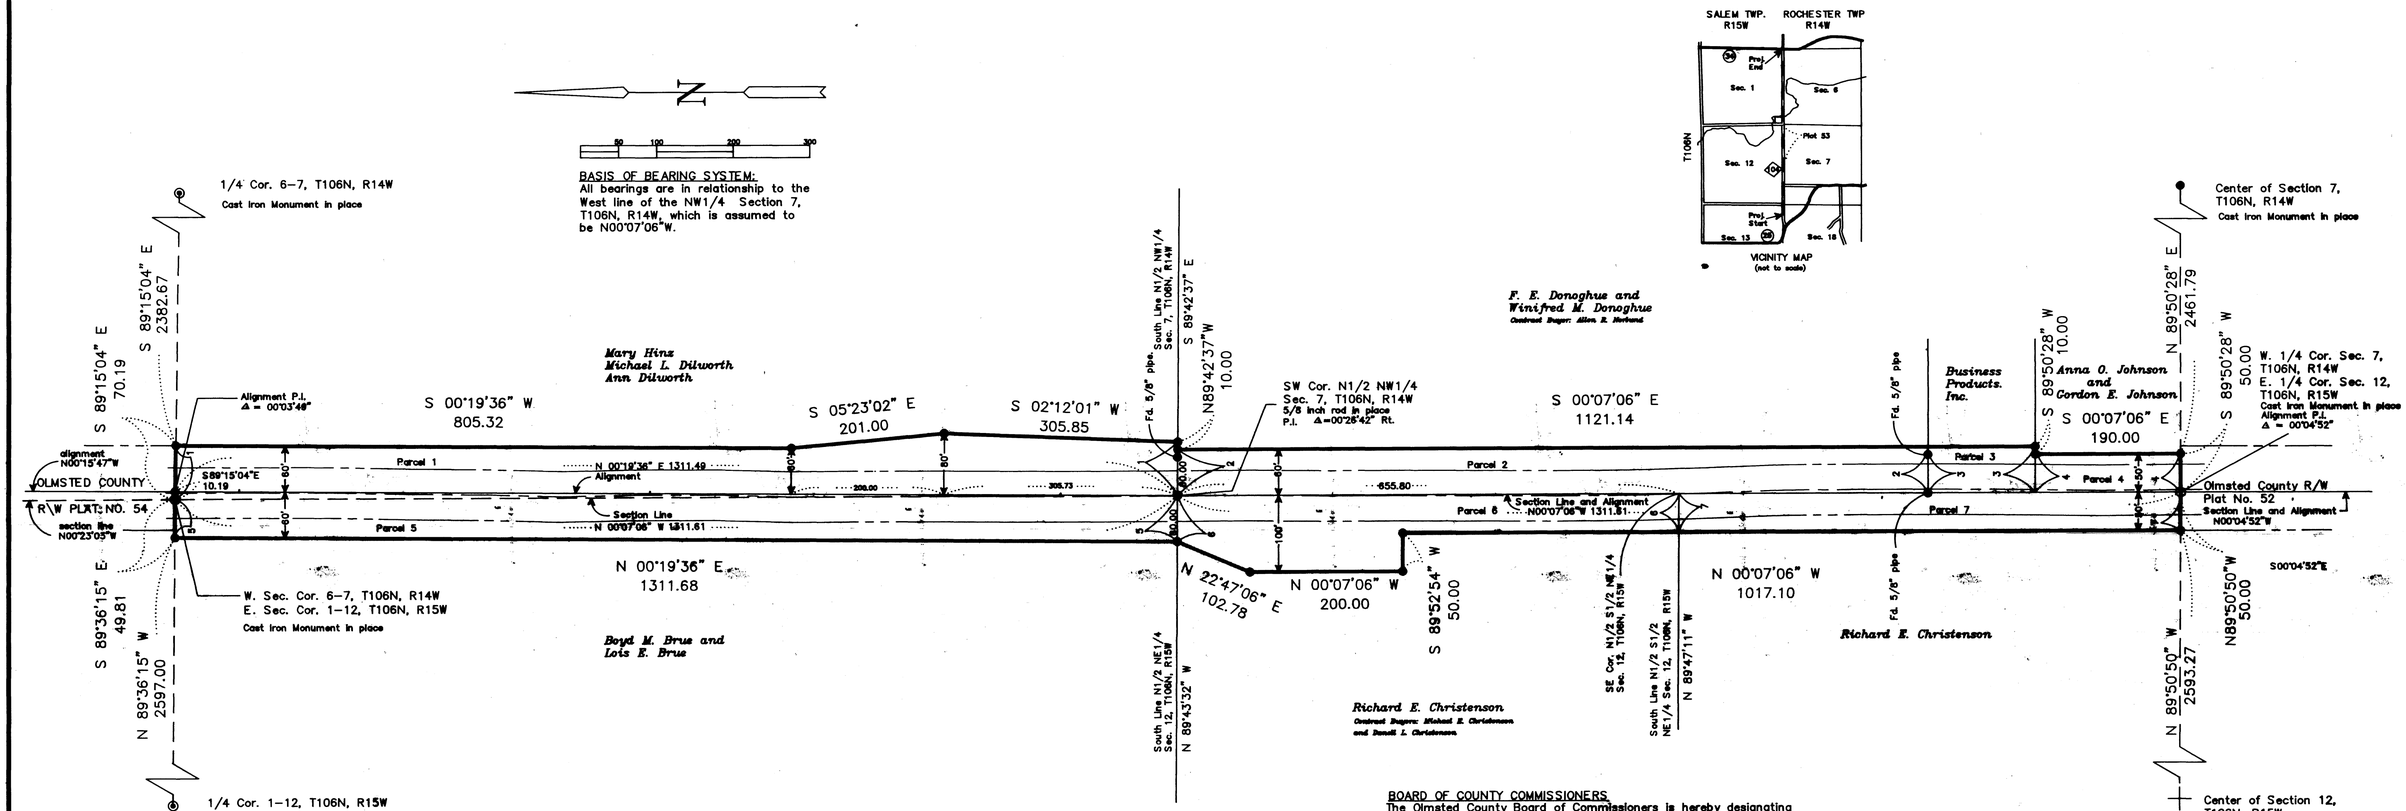

RIGHT OF WAY IN THE NW1/4 SECTION 7, T106N, R14W, AND THE NE1/4 SECTION 12, T106N, R15W.

PARCEL NUMBER	OWNER	LOCATION	PARCEL AREA	EXISTING R/W WITHIN PARCEL	NEW R/W WITHIN PARCEL	TEMPORARY EASEMENT	TEMPORARY EASEMENT EXPIRES ON	R/W INTEREST
1	Mary Hinz Michael L. Dilworth Ann Dilworth	NW1/4 Section 7	2.11 ac.	1.06 ac.	1.05 ac.			easement
2	F. E. Donoghue and Winifred M. Donoghue Contract Buyer: Allen R. Nerlund	NW1/4 Section 7	1.35 ac.	.73 ac.	.62 ac.			easement
3	Business Products, Inc.	NW1/4 Section 7	.19 ac.	.12 ac.	.07 ac.			easement
4	Anna O. Johnson and Gordon E. Johnson	NW1/4 Section 7	.22 ac.	.15 ac.	.07 ac.			easement
5	Boyd M. Brue and Lois E. Brue	NE1/4 Section 12	1.65 ac.	.93 ac.	.72 ac.			easement
6	Richard E. Christenson Contract Buyers: Michael E. Christenson and Darrell L. Christenson	NE1/4 Section 12	1.05 ac.	.53 ac.	.52 ac.			easement
7	Richard E. Christenson	NE1/4 Section 12	.75 ac.	.45 ac.	.30 ac.			easement

CONVENTIONAL SYMBOLS

- SECTION LINE
- PROPERTY LINE
- RIGHT-OF-WAY BOUNDARY (R/W)
- EXISTING ROAD R/W
- TEMPORARY EASEMENT (T.E.)
- CONTROLLED ACCESS
- ACCESS OPENING (OPEN)
- PARCEL IDENTIFICATION (Parcel 2)
- OLD ROAD CENTERLINE
- NEW ROAD ALIGNMENT
- PUBLIC LAND SURVEY CORNER
- SURVEY MONUMENT
  All R/W monuments are 1 inch I.D. square pipes with cap No. RLS 15809 unless otherwise indicated. All other survey monuments are identified on the plat.
- R/W BOUNDARY CORNER IDENTIFICATION (pc)

DISTANCES TO FEET (66',100' e.t.c.) ARE EXTRINSIC VALUES

BOARD OF COUNTY COMMISSIONERS

The Olmsted County Board of Commissioners is hereby designating the definite location of County Road No. 104 located in the NW1/4 Sec. 7, T106N, R14W, and the NE1/4 Sec.12, T106N, R15W. The portion of said highway as shown on this plat prepared by the Olmsted County Public Works Department is hereby certified as the official plat pursuant to county board resolution No. 88-67 and Minnesota Statutes Chapter 160.085 and Chapter 160.14, Subd. 1.

Harley Boettcher
Olmsted County Board Chairperson

Date 8-2-88

COUNTY ENGINEER

I hereby certify that this plat prepared by the Olmsted County Public Works Department is a true and correct representation of the highway location and that the right-of-way is correctly designated on the plat.

Michael J. Sheehan Registration No. 10397 Date 8/2/88
Olmsted County Engineer

COUNTY SURVEYOR

I hereby certify that this plat was prepared by me or under my direct supervision and that I am a duly Registered Land Surveyor under the Laws of the State of Minnesota; that this plat meets requirements of Minnesota Statutes Chapter 160.085 and Chapter 160.14, Subd. 1; that parcel ownerships are delineated on the plat; that the monuments for the guidance of future surveys will be correctly placed in the ground as shown after completion of construction; that all measurements are correctly shown on this plat; and that the outside boundary lines are correctly designated on this plat.

Edward Kinsle Registration No. 15809 Date 8/2/88
Olmsted County Surveyor

COUNTY RECORDER 551034
DOCUMENT NUMBER
BOOK 23 OF MISC PAGE 27

I hereby certify that this instrument was filed in the Office of the County Recorder for record, on this 12 day of Aug, 1988 at 3:22 o'clock P.M. and was duly recorded in the Olmsted County records.

LOIS FINSTUEN
Olmsted County Recorder

Catherine L. Evans
Deputy