
51

OLMSTED COUNTY HIGHWAY RIGHT OF WAY PLAT NO. 56

COUNTY STATE AID HIGHWAY NO. 22

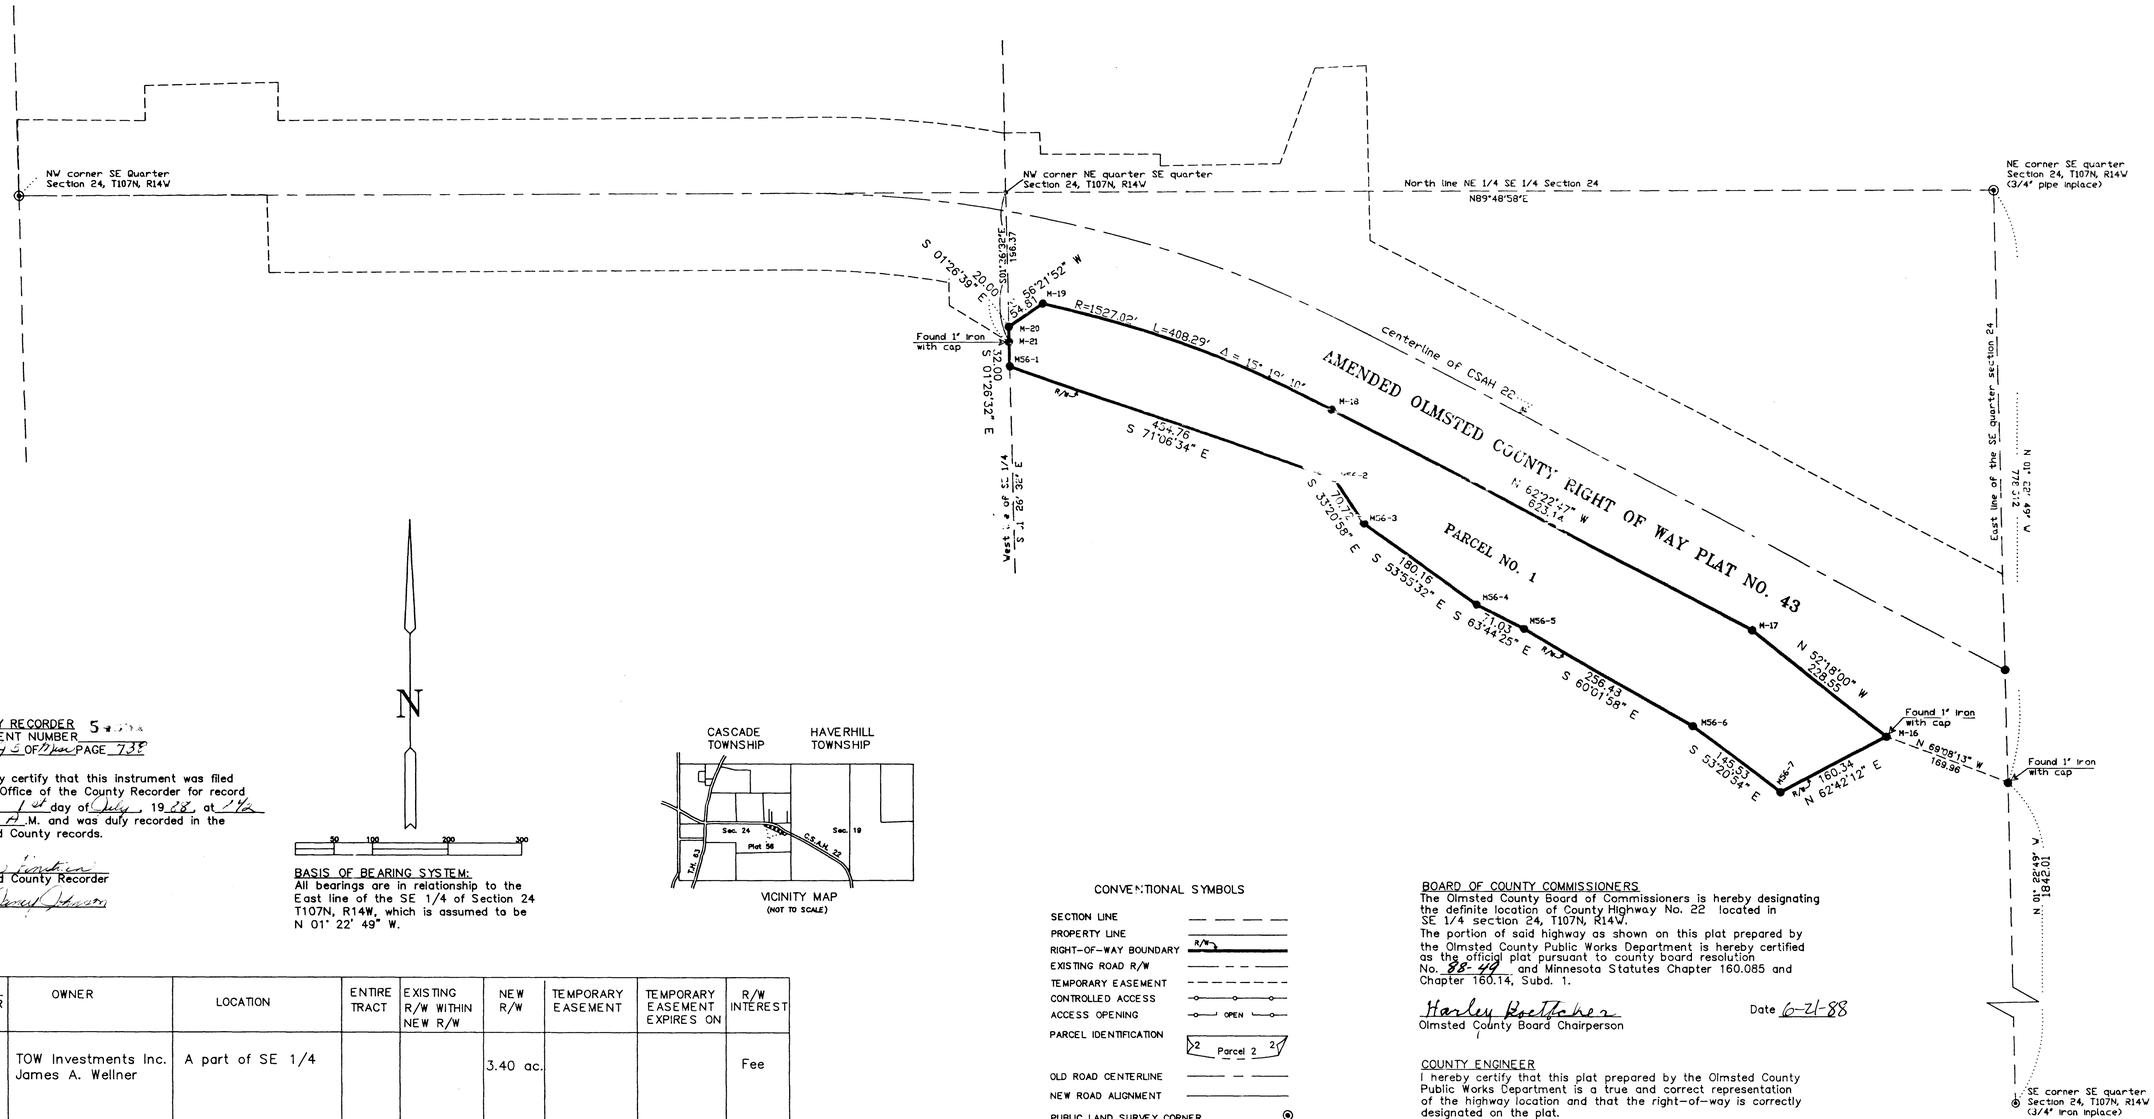

COUNTY RECORDER Steele
DOCUMENT NUMBER
BOOK H 5 OF Misc PAGE 738

I hereby certify that this instrument was filed in the Office of the County Recorder for record on this 1st day of July, 19 88, at 1:10 o'clock P.M. and was duly recorded in the Olmsted County records.

Olmsted County Recorder

Deputy

BASIS OF BEARING SYSTEM:
All bearings are in relationship to the East line of the SE 1/4 of Section 24 T107N, R14W, which is assumed to be N 01° 22' 49" W.

VICINITY MAP
(NOT TO SCALE)

PARCEL NUMBER	OWNER	LOCATION	ENTIRE TRACT	EXISTING R/W WITHIN NEW R/W	NEW R/W	TEMPORARY EASEMENT	TEMPORARY EASEMENT EXPIRES ON	R/W INTEREST
1.	TOW Investments Inc. James A. Wellner	A part of SE 1/4			3.40 ac.			Fee

CONVENTIONAL SYMBOLS

- SECTION LINE
- PROPERTY LINE
- RIGHT-OF-WAY BOUNDARY (R/W)
- EXISTING ROAD R/W
- TEMPORARY EASEMENT
- CONTROLLED ACCESS
- ACCESS OPENING (OPEN)
- PARCEL IDENTIFICATION (2 Parcel 2 2')
- OLD ROAD CENTERLINE
- NEW ROAD ALIGNMENT
- PUBLIC LAND SURVEY CORNER
- SURVEY MONUMENT (1" Sq. pipe with cap No.15809 unless otherwise noted)
- R/W MONUMENT IDENTIFICATION (M24-8)
- R/W BOUNDARY CORNER IDENTIFICATION (B24-17)

DISTANCES TO FEET (66',100' e.t.c.) ARE EXTRINSIC VALUES

BOARD OF COUNTY COMMISSIONERS
The Olmsted County Board of Commissioners is hereby designating the definite location of County Highway No. 22 located in SE 1/4 section 24, T107N, R14W.
The portion of said highway as shown on this plat prepared by the Olmsted County Public Works Department is hereby certified as the official plat pursuant to county board resolution No. 88-449 and Minnesota Statutes Chapter 160.085 and Chapter 160.14, Subd. 1.

Harley Boettcher Date 6-21-88
Olmsted County Board Chairperson

COUNTY ENGINEER
I hereby certify that this plat prepared by the Olmsted County Public Works Department is a true and correct representation of the highway location and that the right-of-way is correctly designated on the plat.

Michael Sheehan Registration No. 10397 Date 6/21/88
Olmsted County Engineer

COUNTY SURVEYOR
I hereby certify that this plat was prepared by me or under my direct supervision and that I am a duly Registered Land Surveyor under the Laws of the State of Minnesota; that this plat meets requirements of Minnesota Statutes Chapter 160.085 and Chapter 160.14, Subd. 1; that parcel ownerships are delineated on the plat; that the monuments for the guidance of future surveys will be correctly placed in the ground as shown after completion of construction; that all measurements are correctly shown on this plat; and that the outside boundary lines are correctly designated on this plat.

Edward Kriesel Registration No. 15809 Date 6/21/88
Olmsted County Surveyor