
52

OLMSTED COUNTY HIGHWAY RIGHT OF WAY PLAT NO. 57

COUNTY ROAD NO. 133

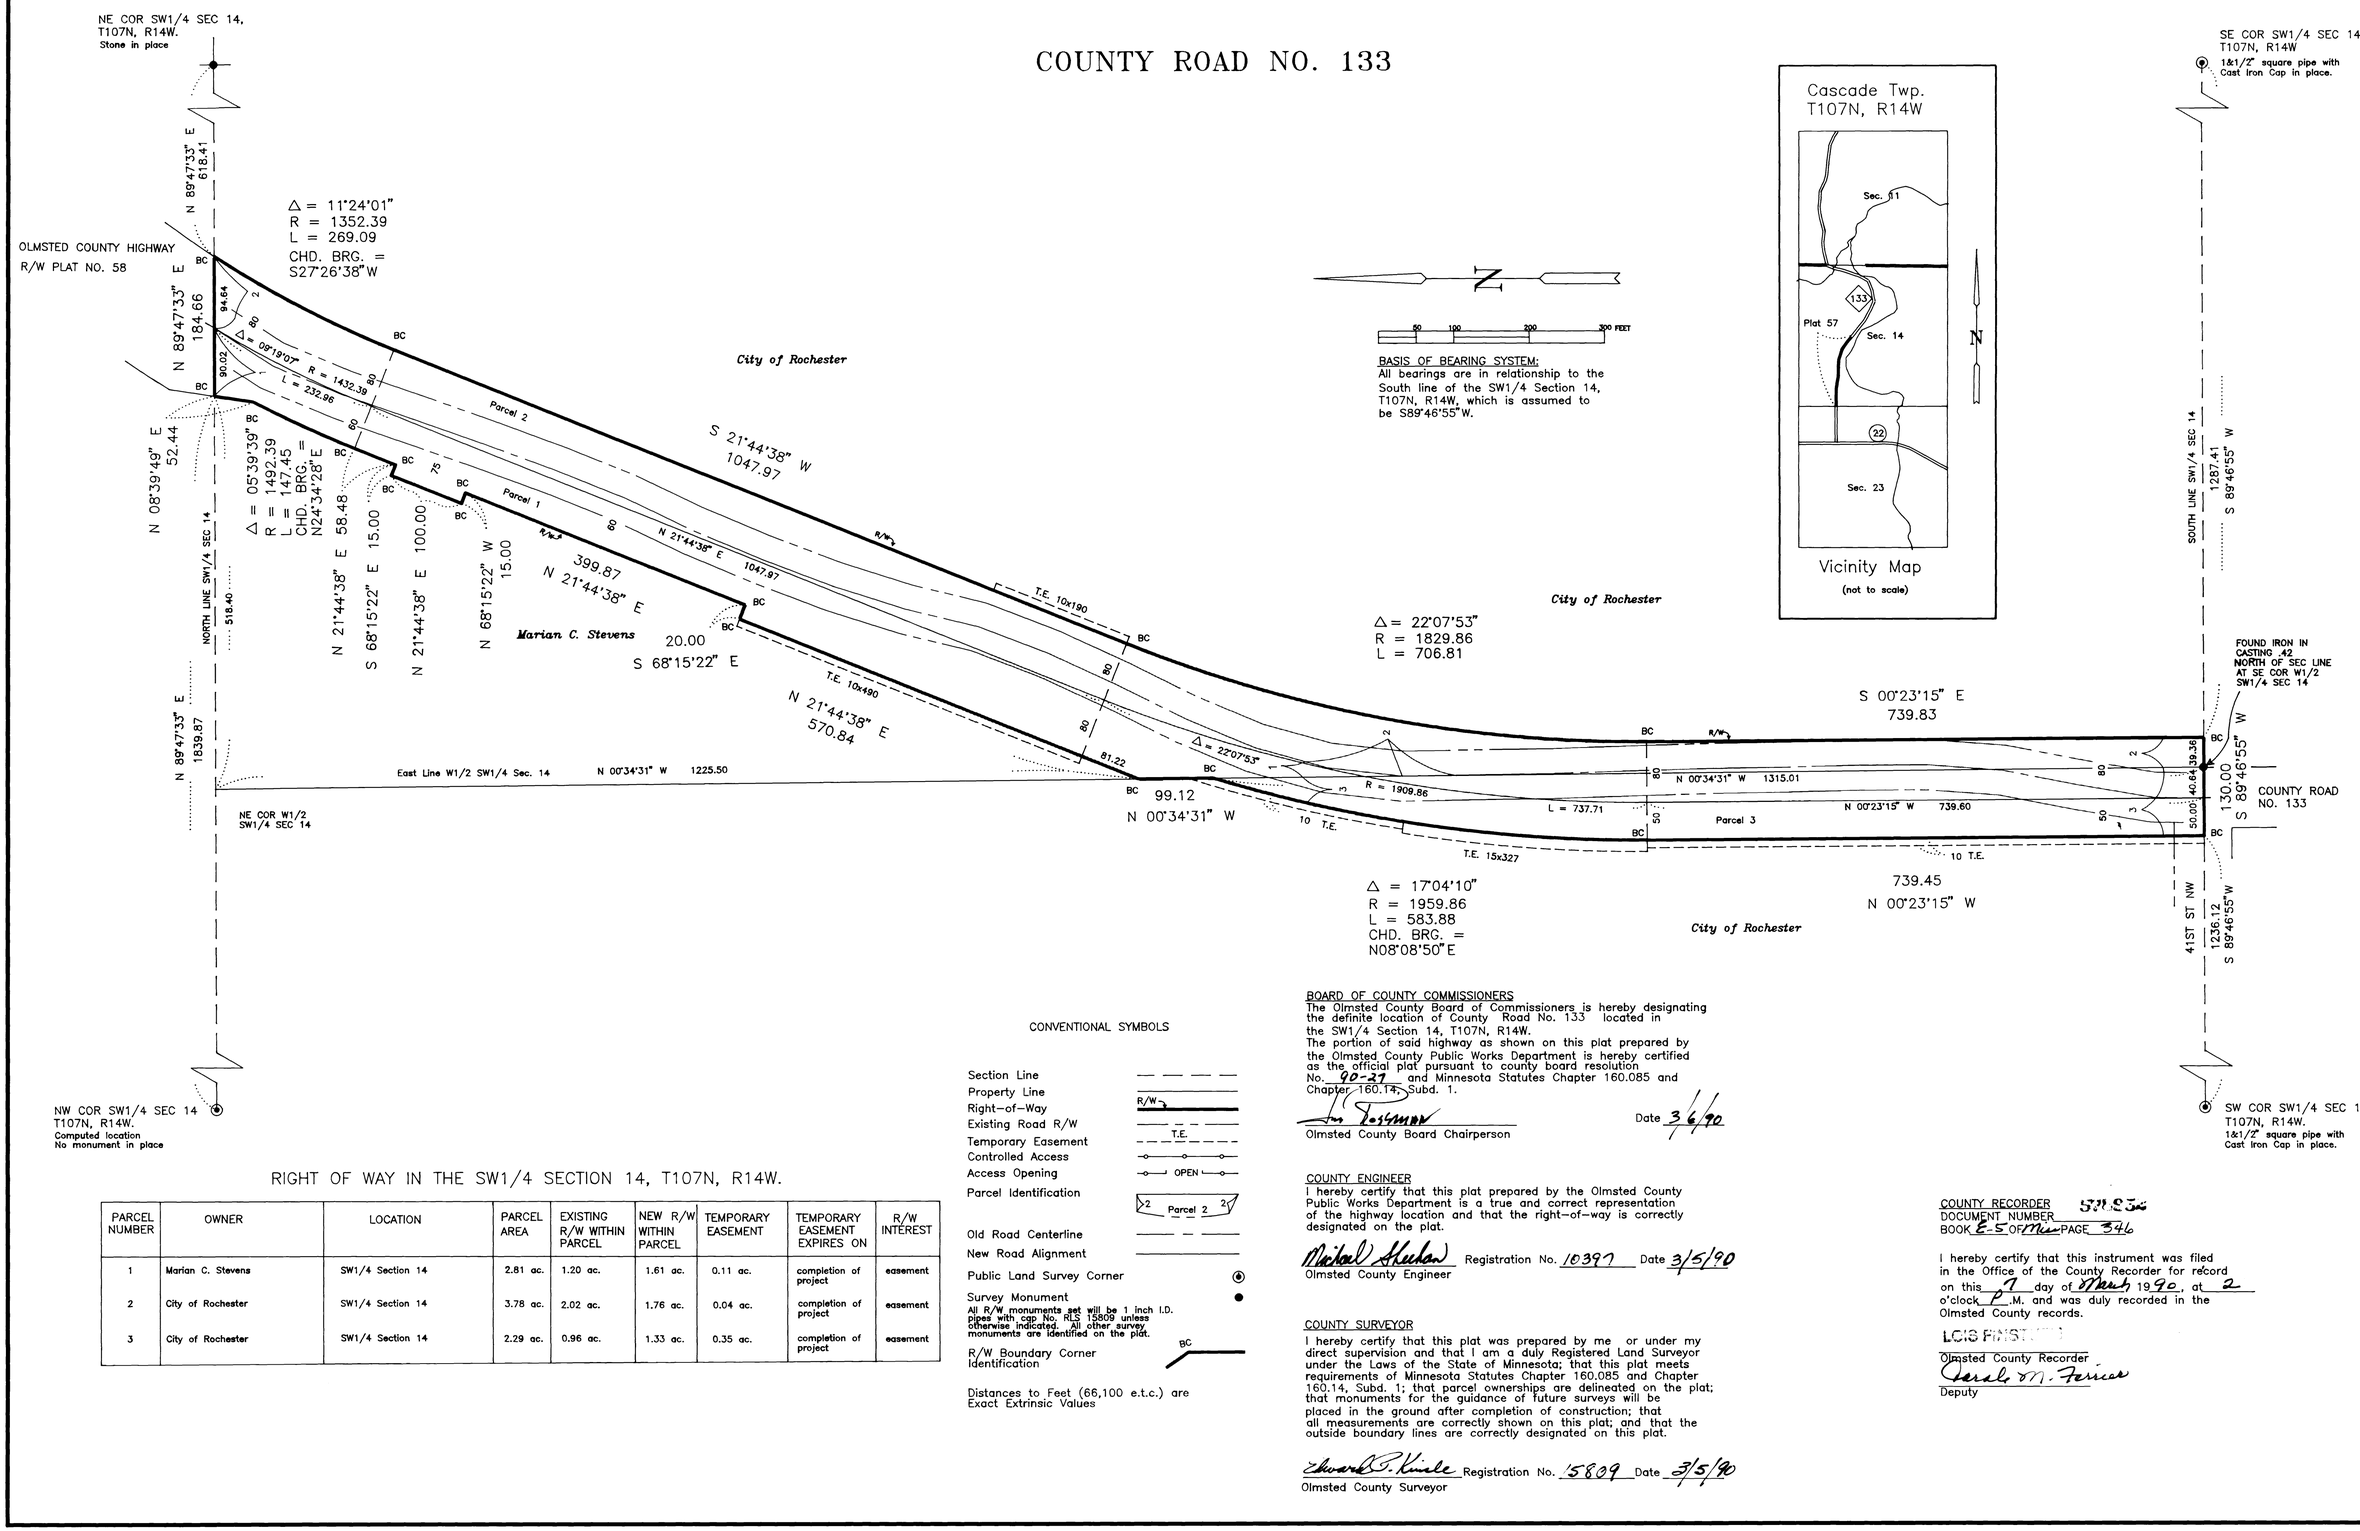

RIGHT OF WAY IN THE SW1/4 SECTION 14, T107N, R14W.

PARCEL NUMBER	OWNER	LOCATION	PARCEL AREA	EXISTING R/W WITHIN PARCEL	NEW R/W WITHIN PARCEL	TEMPORARY EASEMENT	TEMPORARY EASEMENT EXPIRES ON	R/W INTEREST
1	Marian C. Stevens	SW1/4 Section 14	2.81 ac.	1.20 ac.	1.61 ac.	0.11 ac.	completion of project	easement
2	City of Rochester	SW1/4 Section 14	3.78 ac.	2.02 ac.	1.76 ac.	0.04 ac.	completion of project	easement
3	City of Rochester	SW1/4 Section 14	2.29 ac.	0.96 ac.	1.33 ac.	0.35 ac.	completion of project	easement

CONVENTIONAL SYMBOLS

- Section Line
- Property Line
- Right-of-Way (R/W)
- Existing Road R/W
- Temporary Easement (T.E.)
- Controlled Access
- Access Opening (OPEN)
- Parcel Identification (Parcel 2)
- Old Road Centerline
- New Road Alignment
- Public Land Survey Corner
- Survey Monument

All R/W monuments set will be 1 inch I.D. pipes with cap No. RLS 15809 unless otherwise indicated. All other survey monuments are identified on the plat.

- R/W Boundary Corner Identification (BC)

Distances to Feet (66,100 e.t.c.) are Exact Extrinsic Values

BOARD OF COUNTY COMMISSIONERS

The Olmsted County Board of Commissioners is hereby designating the definite location of County Road No. 133 located in the SW1/4 Section 14, T107N, R14W.
The portion of said highway as shown on this plat prepared by the Olmsted County Public Works Department is hereby certified as the official plat pursuant to county board resolution No. 90-27 and Minnesota Statutes Chapter 160.085 and Chapter 160.14, Subd. 1.

Jim Tossman
Olmsted County Board Chairperson

Date 3/6/90

COUNTY ENGINEER

I hereby certify that this plat prepared by the Olmsted County Public Works Department is a true and correct representation of the highway location and that the right-of-way is correctly designated on the plat.

Michael Sheehan Registration No. 10397 Date 3/5/90
Olmsted County Engineer

COUNTY SURVEYOR

I hereby certify that this plat was prepared by me or under my direct supervision and that I am a duly Registered Land Surveyor under the Laws of the State of Minnesota; that this plat meets requirements of Minnesota Statutes Chapter 160.085 and Chapter 160.14, Subd. 1; that parcel ownerships are delineated on the plat; that monuments for the guidance of future surveys will be placed in the ground after completion of construction; that all measurements are correctly shown on this plat; and that the outside boundary lines are correctly designated on this plat.

Edward T. Kinsle Registration No. 15809 Date 3/5/90
Olmsted County Surveyor

COUNTY RECORDER 511236
DOCUMENT NUMBER
BOOK E-5 OF Misc PAGE 346

I hereby certify that this instrument was filed in the Office of the County Recorder for record on this 7 day of March 1990, at 2 o'clock P.M. and was duly recorded in the Olmsted County records.

LOIS PINSTRUP
Olmsted County Recorder

Gerald M. Ferries
Deputy