
OLMSTED COUNTY HIGHWAY RIGHT OF WAY PLAT NO. 64

COUNTY STATE AID HIGHWAY NO. 14

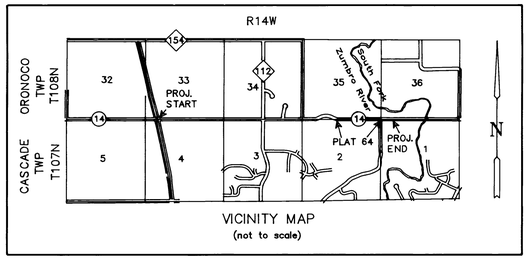

VICINITY MAP
(not to scale)

RIGHT OF WAY IN THE SE1/4 SECTION 35, T108N, R14W, AND THE NE1/4 SECTION 2, T107N, R14W.

PARCEL NUMBER	OWNER	LOCATION	PARCEL AREA	EXISTING R/W WITHIN PARCEL	NEW R/W WITHIN PARCEL	TEMPORARY EASEMENT	TEMPORARY EASEMENT EXPIRES ON	R/W INTEREST
1	Lester and Emma Riess	SE1/4 Section 35	0.05 ac.	0.01 ac.	0.04 ac.			easement
2	Edward J. and Marie A. Weber	SE1/4 Section 35	0.50 ac.	0.23 ac.	0.27 ac.	0.05 ac.	completion of project	easement
3	Everett Burt Jr. and wife, Delphine	SE1/4 Section 35	0.74 ac.	0.41 ac.	0.33 ac.	0.68 ac.	completion of project	easement
4	Donald W. and Gertrude E Mulder	SE1/4 Section 35	3.26 ac.	1.34 ac.	1.92 ac.	0.21 ac.	completion of project	easement
5	Larry E. and Patricia A. Podolske	NE1/4 Section 2	5.64 ac.	2.01 ac.	3.63 ac.	0.29 ac.	completion of project	easement
6	Scott E. and Cindy M. Macgray	NE1/4 Secion 2	0.13 ac.	0.10 ac.	0.03 ac.	0.02 ac.	completion of project	easement

CONVENTIONAL SYMBOLS

- SECTION LINE
- PROPERTY LINE
- RIGHT-OF-WAY BOUNDARY (R/W)
- EXISTING ROAD R/W
- TEMPORARY EASEMENT (T.E.)
- CONTROLLED ACCESS
- ACCESS OPENING (OPEN)
- PARCEL IDENTIFICATION (2 Parcel 2 2)
- OLD ROAD CENTERLINE
- NEW ROAD ALIGNMENT
- PUBLIC LAND SURVEY CORNER
- SURVEY MONUMENT
  All R/W monuments are 1 inch I.D. square pipes with cap No. RLS 15809 unless otherwise indicated. All other survey monuments are identified on the plat.
- R/W BOUNDARY CORNER IDENTIFICATION (BC)

DISTANCES TO FEET (66,100 e.t.c.) ARE EXACT EXTRINSIC VALUES

BOARD OF COUNTY COMMISSIONERS

The Olmsted County Board of Commissioners is hereby designating the definite location of County State Aid Highway No. 14 located in the SE1/4 Section 35, T108N, R14W, and the NE1/4 Section 2, T107N, R14W. The portion of said highway as shown on this plat prepared by the Olmsted County Public Works Department is hereby certified as the official plat pursuant to county board resolution No. _____ and Minnesota Statutes Chapter 160.085 and Chapter 160.14, Subd. 1.

Olmsted County Board Chairperson — Date 10/9/90

COUNTY ENGINEER

I hereby certify that this plat prepared by the Olmsted County Public Works Department is a true and correct representation of the highway location and that the right-of-way is correctly designated on the plat.

Olmsted County Engineer — Registration No. 10397 — Date 10/8/90

COUNTY SURVEYOR

I hereby certify that this plat was prepared by me or under my direct supervision and that I am a duly Registered Land Surveyor under the Laws of the State of Minnesota; that this plat meets requirements of Minnesota Statutes Chapter 160.085 and Chapter 160.14, Subd. 1; that parcel ownerships are delineated on the plat; that monuments for the guidance of future surveys will be correctly placed in the ground after completion of construction; that all measurements are correctly shown on this plat; and that the outside boundary lines are correctly designated on this plat.

Olmsted County Surveyor — Registration No. 15809 — Date 10-8-90

591597

COUNTY RECORDER

DOCUMENT NUMBER _____
BOOK 75 OF MISC PAGE 353

I hereby certify that this instrument was filed in the Office of the County Recorder for record on this 17th day of OCT, 1990, at 12 o'clock —.M. and was duly recorded in the Olmsted County records.

LOIS FINSTUEN
Olmsted County Recorder
Deputy