

62

OLMSTED COUNTY HIGHWAY RIGHT OF WAY PLAT NO. 66

COUNTY STATE AID HIGHWAY NO. 22

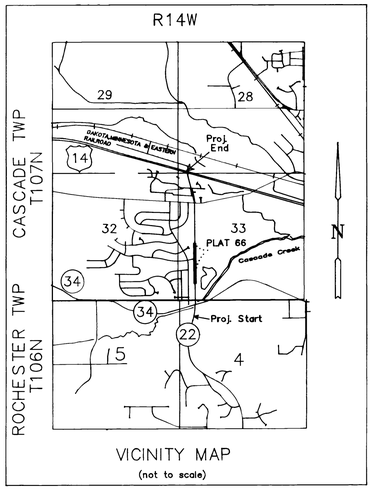

VICINITY MAP
(not to scale)

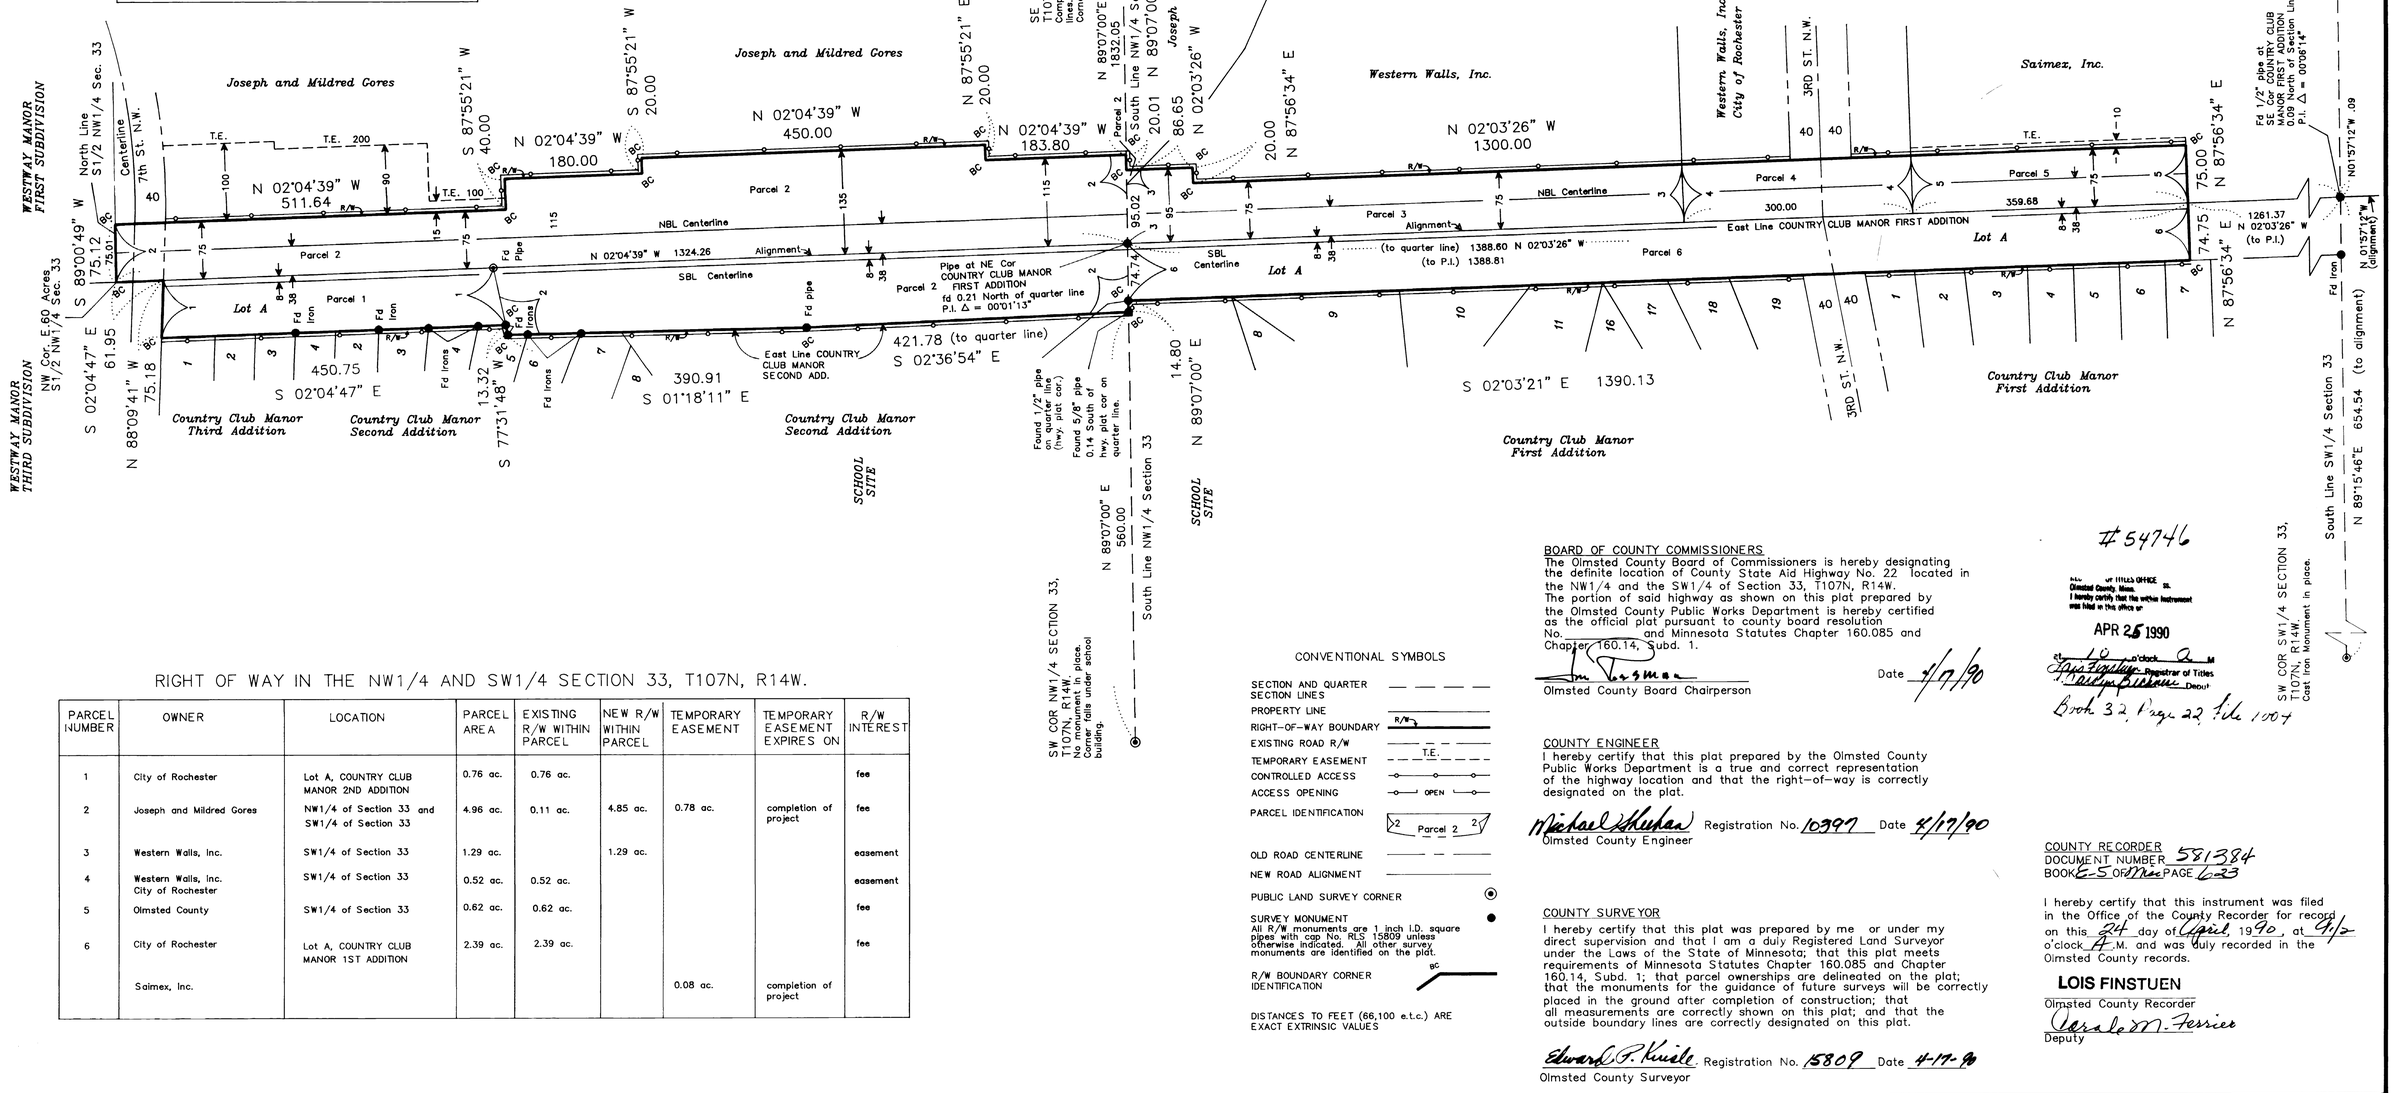

BASIS OF BEARING SYSTEM:
All bearings are in relationship to the south line of the NW1/4 Section 33, T107N, R14W, which is assumed to be N89°07'00"E.

RIGHT OF WAY IN THE NW1/4 AND SW1/4 SECTION 33, T107N, R14W.

PARCEL NUMBER	OWNER	LOCATION	PARCEL AREA	EXISTING R/W WITHIN PARCEL	NEW R/W WITHIN PARCEL	TEMPORARY EASEMENT	TEMPORARY EASEMENT EXPIRES ON	R/W INTEREST
1	City of Rochester	Lot A, COUNTRY CLUB MANOR 2ND ADDITION	0.76 ac.	0.76 ac.				fee
2	Joseph and Mildred Gores	NW1/4 of Section 33 and SW1/4 of Section 33	4.96 ac.	0.11 ac.	4.85 ac.	0.78 ac.	completion of project	fee
3	Western Walls, Inc.	SW1/4 of Section 33	1.29 ac.		1.29 ac.			easement
4	Western Walls, Inc. City of Rochester	SW1/4 of Section 33	0.52 ac.	0.52 ac.				easement
5	Olmsted County	SW1/4 of Section 33	0.62 ac.	0.62 ac.				fee
6	City of Rochester	Lot A, COUNTRY CLUB MANOR 1ST ADDITION	2.39 ac.	2.39 ac.				fee
	Saimex, Inc.					0.08 ac.	completion of project	

CONVENTIONAL SYMBOLS

- SECTION AND QUARTER SECTION LINES
- PROPERTY LINE
- RIGHT-OF-WAY BOUNDARY (R/W)
- EXISTING ROAD R/W
- TEMPORARY EASEMENT (T.E.)
- CONTROLLED ACCESS
- ACCESS OPENING (OPEN)
- PARCEL IDENTIFICATION (2 Parcel 2 2)
- OLD ROAD CENTERLINE
- NEW ROAD ALIGNMENT
- PUBLIC LAND SURVEY CORNER
- SURVEY MONUMENT — All R/W monuments are 1 inch I.D. square pipes with cap No. RLS 15809 unless otherwise indicated. All other survey monuments are identified on the plat.
- R/W BOUNDARY CORNER IDENTIFICATION (BC)

DISTANCES TO FEET (66,100 e.t.c.) ARE EXACT EXTRINSIC VALUES

BOARD OF COUNTY COMMISSIONERS
The Olmsted County Board of Commissioners is hereby designating the definite location of County State Aid Highway No. 22 located in the NW1/4 and the SW1/4 of Section 33, T107N, R14W.
The portion of said highway as shown on this plat prepared by the Olmsted County Public Works Department is hereby certified as the official plat pursuant to county board resolution No. and Minnesota Statutes Chapter 160.085 and Chapter 160.14, Subd. 1.

Jim Stamm
Olmsted County Board Chairperson — Date 4/17/90

COUNTY ENGINEER
I hereby certify that this plat prepared by the Olmsted County Public Works Department is a true and correct representation of the highway location and that the right-of-way is correctly designated on the plat.

Michael Wheelan Registration No. 10997 Date 4/17/90
Olmsted County Engineer

COUNTY SURVEYOR
I hereby certify that this plat was prepared by me or under my direct supervision and that I am a duly Registered Land Surveyor under the Laws of the State of Minnesota; that this plat meets requirements of Minnesota Statutes Chapter 160.085 and Chapter 160.14, Subd. 1; that parcel ownerships are delineated on the plat; that the monuments for the guidance of future surveys will be correctly placed in the ground after completion of construction; that all measurements are correctly shown on this plat; and that the outside boundary lines are correctly designated on this plat.

Edward F. Kriesle Registration No. 15809 Date 4-17-90
Olmsted County Surveyor

#54746

State of MINN. OFFICE
Olmsted County, Minn.
I hereby certify that the within instrument was filed in this office on
APR 25 1990
at 10 o'clock A M
Lois Finstuen Registrar of Titles
Darlyn Bierbaum Deputy
Book 32 Page 22 File 1004

COUNTY RECORDER
DOCUMENT NUMBER 581384
BOOK E-5 OF Misc PAGE 623

I hereby certify that this instrument was filed in the Office of the County Recorder for record on this 24 day of April, 1990, at 4½ o'clock P.M. and was duly recorded in the Olmsted County records.

LOIS FINSTUEN
Olmsted County Recorder
Gerald M. Fessler
Deputy