

63

OLMSTED COUNTY HIGHWAY RIGHT OF WAY PLAT NO. 67

COUNTY STATE AID HIGHWAY NO. 22

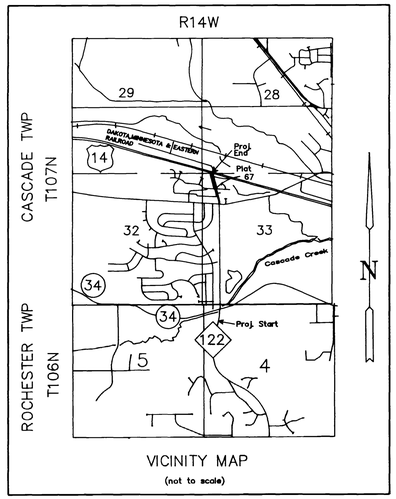

VICINITY MAP
(not to scale)

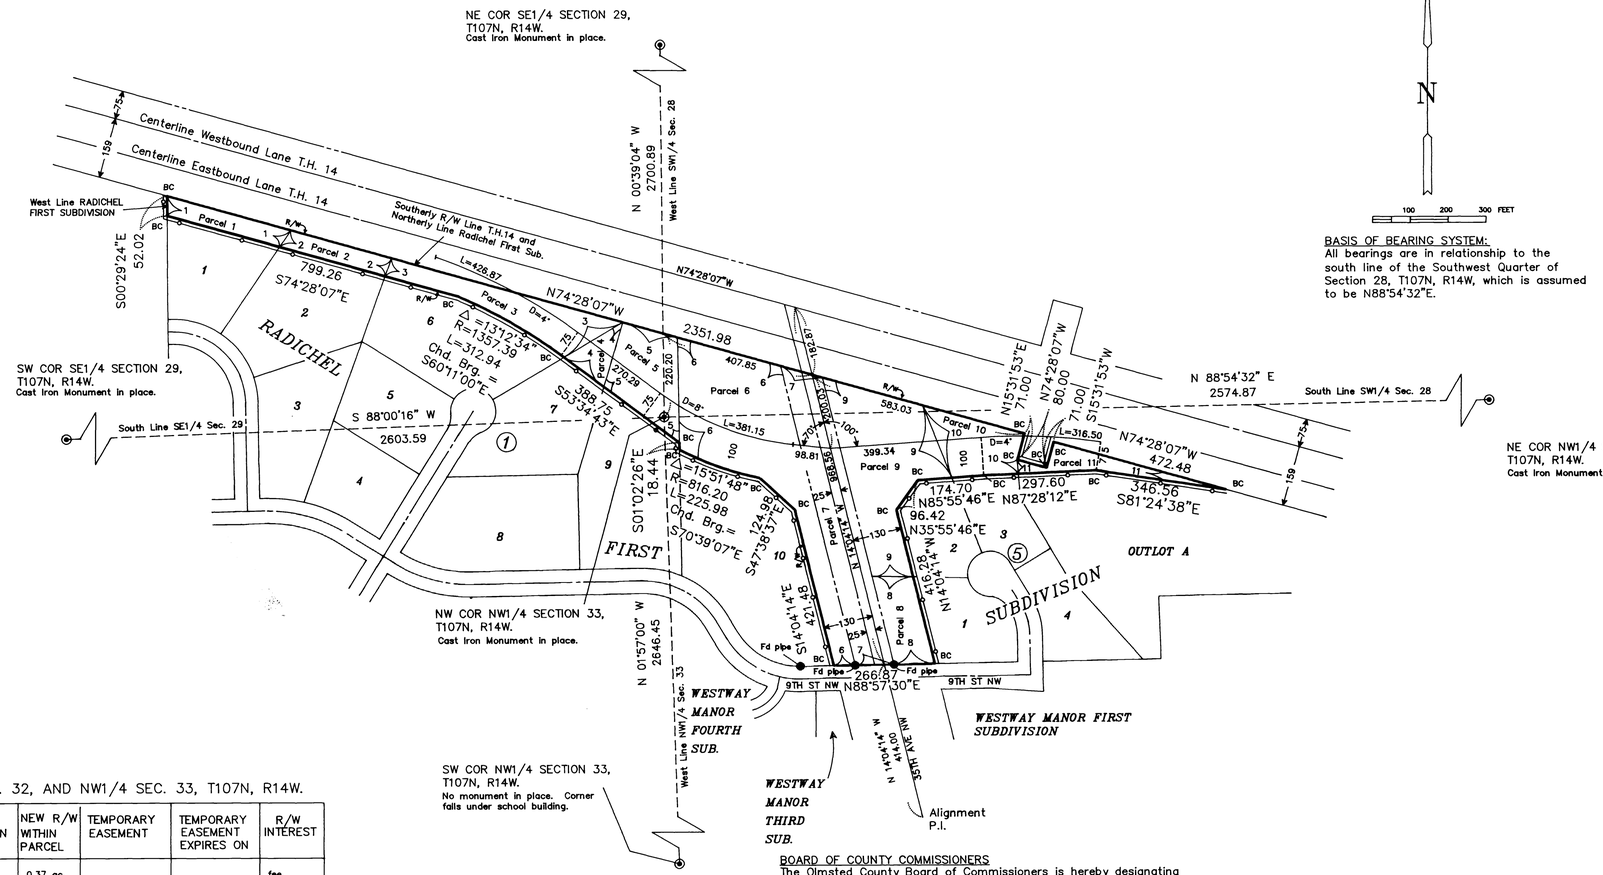

BASIS OF BEARING SYSTEM:
All bearings are in relationship to the south line of the Southwest Quarter of Section 28, T107N, R14W, which is assumed to be N88°54'32"E.

RIGHT OF WAY IN THE SW1/4 SEC. 28, SE1/4 SEC. 29, NE1/4 SEC. 32, AND NW1/4 SEC. 33, T107N, R14W.

PARCEL NUMBER	OWNER	LOCATION	PARCEL AREA	EXISTING R/W WITHIN PARCEL	NEW R/W WITHIN PARCEL	TEMPORARY EASEMENT	TEMPORARY EASEMENT EXPIRES ON	R/W INTEREST
1	Radichel Realty Company	Lot 1, Block 1, Radichel First Subdivision in the SE1/4 Sec. 29	0.37 ac.		0.37 ac.			fee
2	Radichel Realty Company	Lot 2, Block 1, Radichel First Subdivision in the SE1/4 Sec. 29	0.33 ac.		0.33 ac.			fee
3	Radichel Realty Company	Lot 6, Block 1, Radichel First Subdivision in the SE1/4 Sec. 29	1.01 ac.		1.01 ac.			fee
4	Radichel Realty Company	Lot 7, Block 1, Radichel First Subdivision in the SE1/4 Sec. 29	0.25 ac.		0.25 ac.			fee
5	Radichel Realty Company	Lot 9, Block 1, Radichel First Subdivision in the SW1/4 Sec. 28, SE1/4 Sec. 29, NE1/4 Sec. 32, and NW1/4 Sec. 33	0.93 ac.		0.93 ac.			fee
6	Radichel Realty Company	Lot 10, Block 1, Radichel First Subdivision in the SW1/4 Sec. 28 and NW1/4 Sec. 33	2.85 ac.		2.85 ac.			fee
7		Dedicated Right-of-Way Radichel First Subdivision in the SW1/4 Sec. 28 and NW1/4 Sec. 33	1.82 ac.	1.82 ac.				
8	Radichel Realty Company	Lot 1, Block 5, Radichel First Subdivision in the NW 1/4 Sec. 33	0.57 ac.		0.57 ac.			fee
9	Radichel Realty Company	Lot 2, Block 5, Radichel First Subdivision in the SW1/4 Sec. 28 and NW1/4 Sec. 33	2.08 ac.		2.08 ac.			fee
10	Radichel Realty Company	Lot 3, Block 5, Radichel First Subdivision in the SW1/4 Sec. 28 and NW1/4 Sec. 33	0.72 ac.		0.72 ac.			fee
11	Radichel Realty Company	Outlot A, Radichel First Subdivision in the NW1/4 Sec. 33	0.39 ac.		0.39 ac.			fee

CONVENTIONAL SYMBOLS

- SECTION LINE
- PROPERTY LINE
- RIGHT-OF-WAY BOUNDARY (R/W)
- EXISTING ROAD R/W
- TEMPORARY EASEMENT (T.E.)
- CONTROLLED ACCESS
- ACCESS OPENING (OPEN)
- PARCEL IDENTIFICATION (Parcel 2)
- OLD ROAD CENTERLINE
- NEW ROAD ALIGNMENT
- PUBLIC LAND SURVEY CORNER
- SURVEY MONUMENT
  All R/W monuments are 1 inch I.D. square pipes with cap No. RLS 15809 unless otherwise indicated. All other survey monuments are identified on the plat.
- R/W BOUNDARY CORNER IDENTIFICATION (BC)
- DISTANCES TO FEET (66,100 e.t.c.) ARE EXACT EXTRINSIC VALUES

BOARD OF COUNTY COMMISSIONERS
The Olmsted County Board of Commissioners is hereby designating the definite location of County State Aid Highway No. 22 located in the SW1/4 Section 28, the SE1/4 Section 29, the NE1/4 Section 32, and the NW1/4 Section 33, T107N, R14W.
The portion of said highway as shown on this plat prepared by the Olmsted County Public Works Department is hereby certified as the official plat pursuant to county board resolution No. _____ and Minnesota Statutes Chapter 160.085 and Chapter 160.14, Subd. 1.

Olmsted County Board Chairperson — Date 6/19/90

COUNTY ENGINEER
I hereby certify that this plat prepared by the Olmsted County Public Works Department is a true and correct representation of the highway location and that the right-of-way is correctly designated on the plat.

Olmsted County Engineer — Registration No. 10397 Date 6-18-90

COUNTY SURVEYOR
I hereby certify that this plat was prepared by me or under my direct supervision and that I am a duly Registered Land Surveyor under the Laws of the State of Minnesota; that this plat meets requirements of Minnesota Statutes Chapter 160.085 and Chapter 160.14, Subd. 1; that parcel ownerships are delineated on the plat; that the monuments for the guidance of future surveys will be correctly placed in the ground after completion of construction; that all measurements are correctly shown on this plat; and that the outside boundary lines are correctly designated on this plat.

Olmsted County Surveyor — Registration No. 15809 Date 6-18-90

COUNTY RECORDER 584849
DOCUMENT NUMBER
BOOK A-5 OF Misc PAGE 33

I hereby certify that this instrument was filed in the Office of the County Recorder for record on this 22 day of June, 1990, at 9 o'clock A.M. and was duly recorded in the Olmsted County records.

LOIS FINSTUEN
Olmsted County Recorder
Deputy