
OLMSTED COUNTY HIGHWAY RIGHT OF WAY PLAT NO. 72

COUNTY ROAD NO. 133

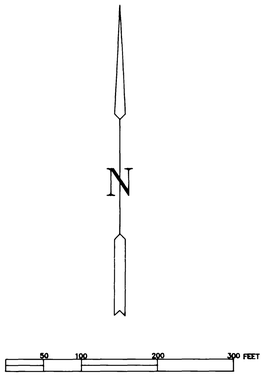


BASIS OF BEARING SYSTEM:
All bearings are in relationship to the South line of the SW1/4 Section 2, T107N, R14W, which is assumed to be N89°34'42"E.

CONVENTIONAL SYMBOLS

- SECTION LINE
- PROPERTY LINE
- RIGHT-OF-WAY BOUNDARY (R/W)
- EXISTING ROAD R/W
- TEMPORARY EASEMENT (T.E.)
- CONTROLLED ACCESS
- ACCESS OPENING (OPEN)
- PARCEL IDENTIFICATION (2 Parcel 2 3)
- OLD ROAD CENTERLINE
- NEW ROAD ALIGNMENT
- PUBLIC LAND SURVEY CORNER
- SURVEY MONUMENT
  All R/W monuments are 1 inch I.D. square pipes with cap No. RLS 15809 unless otherwise indicated. All other survey monuments are identified on the plat.
- R/W BOUNDARY CORNER IDENTIFICATION (BC)

DISTANCES TO FEET (66,100 e.t.c.) ARE EXACT EXTRINSIC VALUES

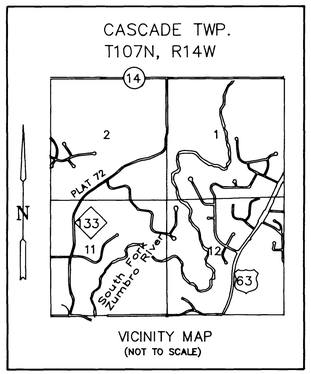

VICINITY MAP
(NOT TO SCALE)

BOARD OF COUNTY COMMISSIONERS
The Olmsted County Board of Commissioners is hereby designating the definite location of County Road No. 133 located in the SW1/4 of Section 2, T107N, R14W.
The portion of said highway as shown on this plat prepared by the Olmsted County Public Works Department is hereby certified as the official plat pursuant to County Board Resolution No. _____ and Minnesota Statutes Chapter 160.085 and Chapter 160.14, Subd. 1.

Howard Stewart Date 10/8/91
Olmsted County Board Chairperson

COUNTY ENGINEER
I hereby certify that this plat prepared by the Olmsted County Public Works Department is a true and correct representation of the highway location and that the right-of-way is correctly designated on the plat.

Michael Gieselman Registration No. 10397 Date 10/9/91
Olmsted County Engineer

COUNTY SURVEYOR
I hereby certify that this plat was prepared by me or under my direct supervision and that I am a duly Registered Land Surveyor under the Laws of the State of Minnesota; that this plat meets requirements of Minnesota Statutes Chapter 160.085 and Chapter 160.14, Subd. 1; that parcel ownerships are delineated on the plat; that monuments for the guidance of future surveys will be correctly placed in the ground after completion of construction; that all measurements are correctly shown on this plat; and that the outside boundary lines are correctly designated on this plat.

Edward G. Kinsle Registration No. 15809 Date 10-9-91
Olmsted County Surveyor

COUNTY RECORDER [illegible]
DOCUMENT NUMBER
BOOK I-5 OF Misc PAGE 318

I hereby certify that this instrument was filed in the Office of the County Recorder for record on this 14 day of Oct, 1991, at 11 o'clock A.M. and was duly recorded in the Olmsted County records.

Olmsted County Recorder
Carolann M. Ferries
Deputy

RIGHT-OF-WAY IN THE SW1/4 SECTION 2, T107N, R14W.

PARCEL NUMBER	OWNER	LOCATION	PARCEL AREA	EXISTING R/W WITHIN PARCEL	NEW R/W WITHIN PARCEL	TEMPORARY EASEMENT	TEMPORARY EASEMENT EXPIRES ON	R/W INTEREST
1.	William C. Bartels	SW1/4 Section 2	0.003 ac.		0.003 ac.			easement
2.	Ellen W. Kruger	SW1/4 Section 2	3.32 ac.	1.63 ac.	1.69 ac.	0.06 AC.	completion of project	easement
3.	Richard C. and Norma E. McWilliams, fee owners James J. and Karen A. McWilliams, contract buyers	SW1/4 Section 2	0.20 ac.	0.16 ac.	0.04 ac.			easement
4.	Gerald F. and Arlene M. Riley	SW1/4 Section 2	0.30 ac.	0.19 ac.	0.11 ac.			easement
5.	Glenn Arnold and Carol Anne Slawson	SW1/4 Section 2	0.35 ac.	0.20 ac.	0.15 ac.			easement
6.	Duane J. and Constance M. Wickert	SW1/4 Section 2	0.22 ac.	0.08 ac.	0.14 ac.			easement
7.	Donald G. and Lucille M. Farrell	SW1/4 Section 2	0.01 ac.	0.01 ac.				easement
8.	Dedicated Right-of-Way in Buchthorn Subdivision	SW1/4 Section 2	0.16 ac.	0.16 ac.				

89