


OLMSTED COUNTY HIGHWAY RIGHT OF WAY PLAT NO. 73

COUNTY ROAD NO. 133

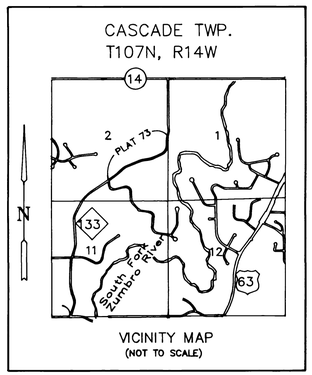

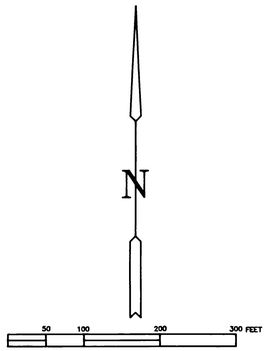

BASIS OF BEARING SYSTEM:
All bearings are in relationship to the East line of the SE1/4 of Section 2, T107N, R14W, which is assumed to be N00°59'06"W.

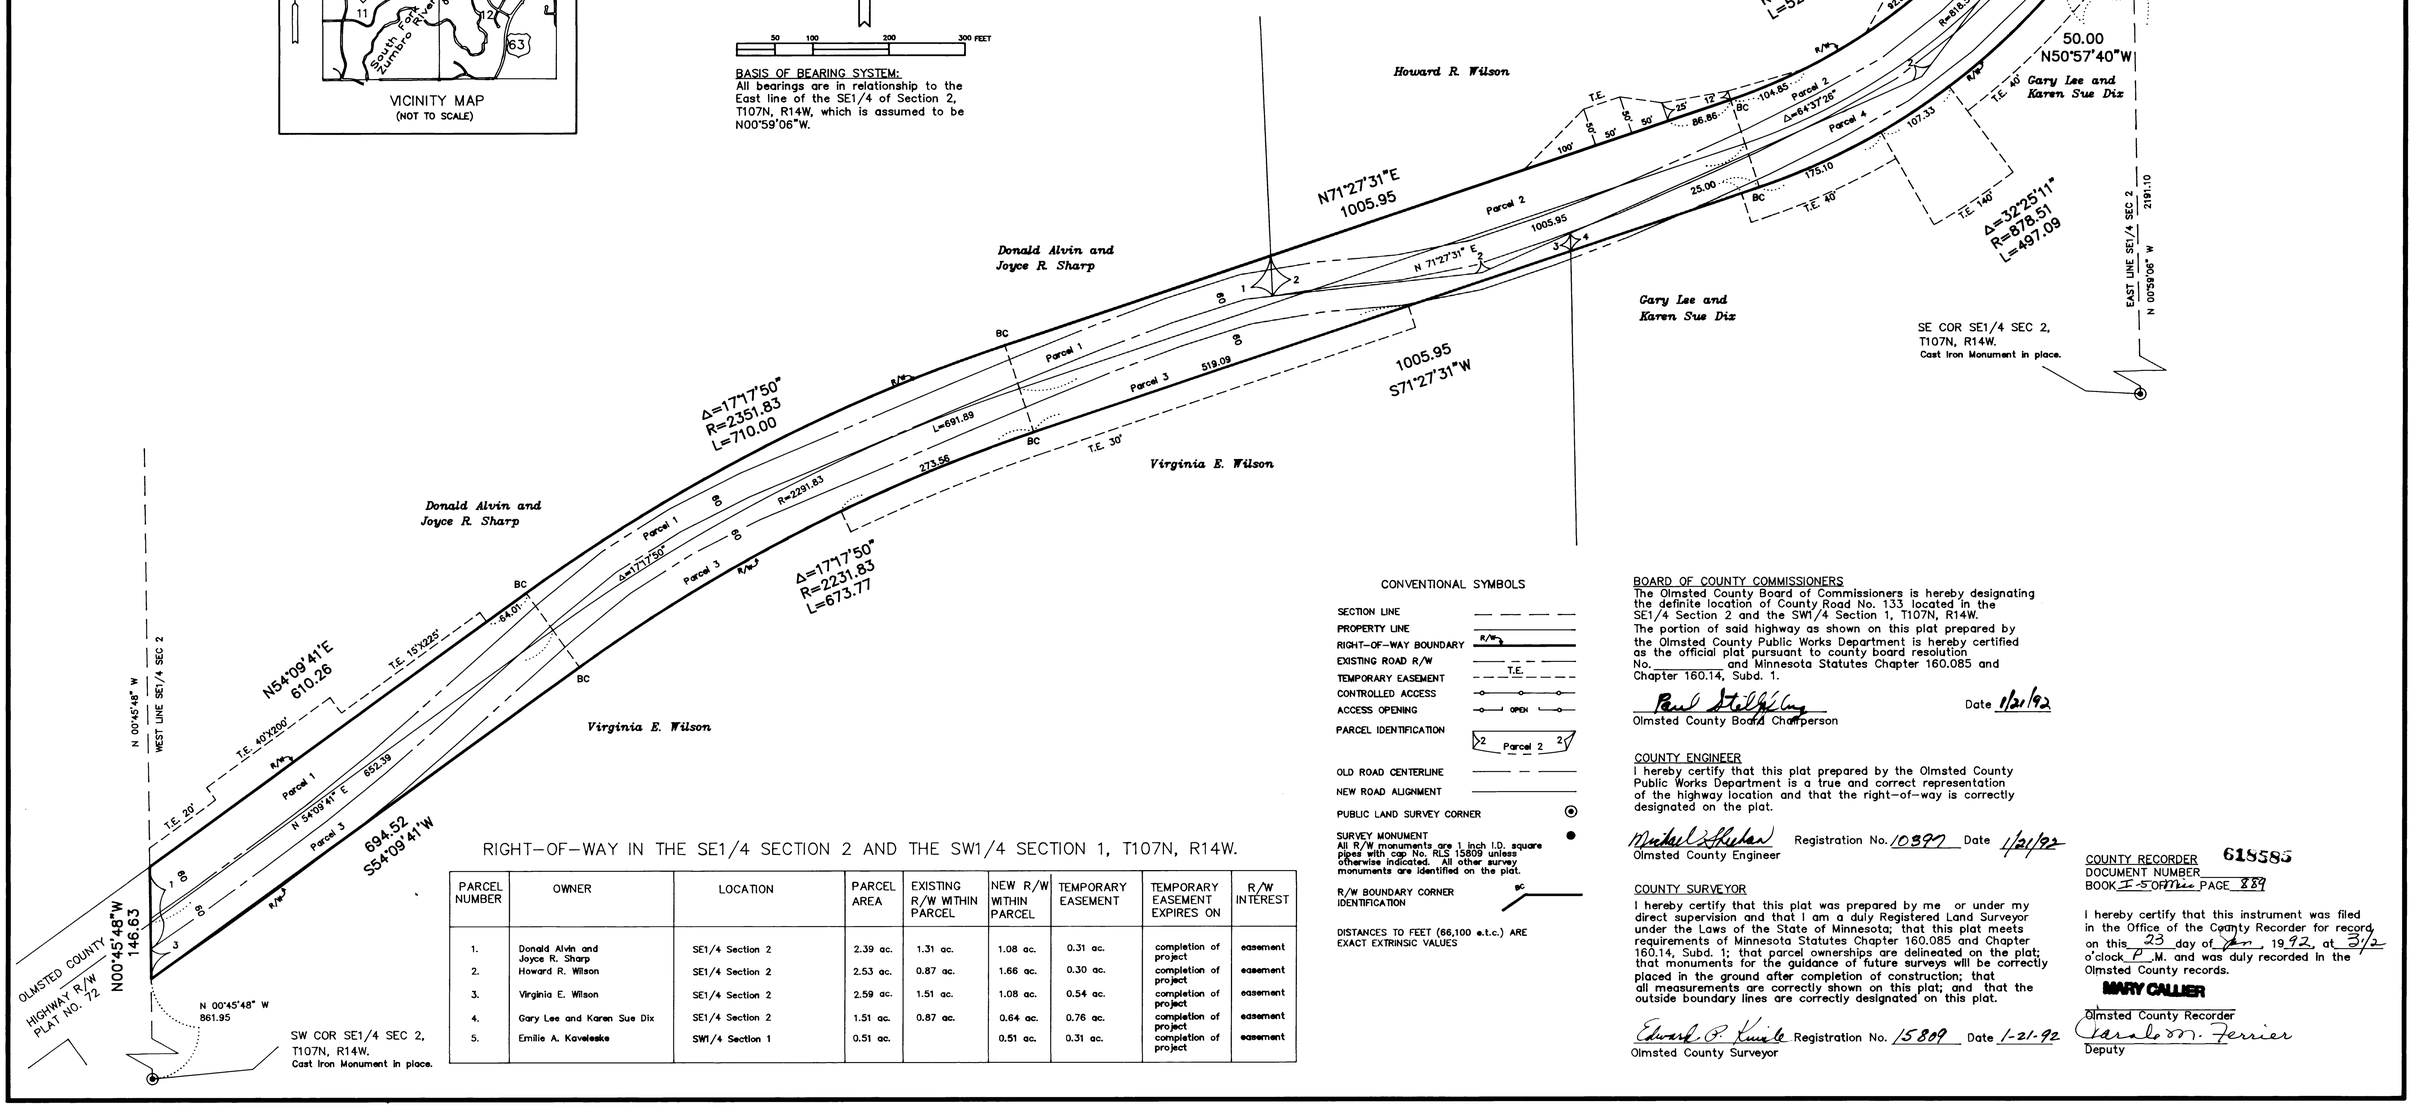

RIGHT-OF-WAY IN THE SE1/4 SECTION 2 AND THE SW1/4 SECTION 1, T107N, R14W.

PARCEL NUMBER	OWNER	LOCATION	PARCEL AREA	EXISTING R/W WITHIN PARCEL	NEW R/W WITHIN PARCEL	TEMPORARY EASEMENT	TEMPORARY EASEMENT EXPIRES ON	R/W INTEREST
1.	Donald Alvin and Joyce R. Sharp	SE1/4 Section 2	2.39 ac.	1.31 ac.	1.08 ac.	0.31 ac.	completion of project	easement
2.	Howard R. Wilson	SE1/4 Section 2	2.53 ac.	0.87 ac.	1.66 ac.	0.30 ac.	completion of project	easement
3.	Virginia E. Wilson	SE1/4 Section 2	2.59 ac.	1.51 ac.	1.08 ac.	0.54 ac.	completion of project	easement
4.	Gary Lee and Karen Sue Dix	SE1/4 Section 2	1.51 ac.	0.87 ac.	0.64 ac.	0.76 ac.	completion of project	easement
5.	Emilie A. Kaveleske	SW1/4 Section 1	0.51 ac.		0.51 ac.	0.31 ac.	completion of project	easement

CONVENTIONAL SYMBOLS

- SECTION LINE
- PROPERTY LINE
- RIGHT-OF-WAY BOUNDARY (R/W)
- EXISTING ROAD R/W
- TEMPORARY EASEMENT (T.E.)
- CONTROLLED ACCESS
- ACCESS OPENING (OPEN)
- PARCEL IDENTIFICATION (2 Parcel 2 2)
- OLD ROAD CENTERLINE
- NEW ROAD ALIGNMENT
- PUBLIC LAND SURVEY CORNER
- SURVEY MONUMENT — All R/W monuments are 1 inch I.D. square pipes with cap No. RLS 15809 unless otherwise indicated. All other survey monuments are identified on the plat.
- R/W BOUNDARY CORNER IDENTIFICATION (BC)

DISTANCES TO FEET (66,100 e.t.c.) ARE EXACT EXTRINSIC VALUES

BOARD OF COUNTY COMMISSIONERS
The Olmsted County Board of Commissioners is hereby designating the definite location of County Road No. 133 located in the SE1/4 Section 2 and the SW1/4 Section 1, T107N, R14W.
The portion of said highway as shown on this plat prepared by the Olmsted County Public Works Department is hereby certified as the official plat pursuant to county board resolution No. _____ and Minnesota Statutes Chapter 160.085 and Chapter 160.14, Subd. 1.

Paul Stellpflug — Date 1/21/92
Olmsted County Board Chairperson

COUNTY ENGINEER
I hereby certify that this plat prepared by the Olmsted County Public Works Department is a true and correct representation of the highway location and that the right-of-way is correctly designated on the plat.

Michael J. Kneeland — Registration No. 10897 — Date 1/21/92
Olmsted County Engineer

COUNTY SURVEYOR
I hereby certify that this plat was prepared by me or under my direct supervision and that I am a duly Registered Land Surveyor under the Laws of the State of Minnesota; that this plat meets requirements of Minnesota Statutes Chapter 160.085 and Chapter 160.14, Subd. 1; that parcel ownerships are delineated on the plat; that monuments for the guidance of future surveys will be correctly placed in the ground after completion of construction; that all measurements are correctly shown on this plat; and that the outside boundary lines are correctly designated on this plat.

Edward P. Kuntz — Registration No. 15809 — Date 1-21-92
Olmsted County Surveyor

COUNTY RECORDER 618585
DOCUMENT NUMBER
BOOK I-5 OF Misc PAGE 889

I hereby certify that this instrument was filed in the Office of the County Recorder for record on this 23 day of Jan, 1992, at 3:12 o'clock P.M. and was duly recorded in the Olmsted County records.

MARY CALLIER
Olmsted County Recorder
Carole M. Ferrier
Deputy