

70

OLMSTED COUNTY HIGHWAY RIGHT OF WAY PLAT NO. 74

COUNTY ROAD NO. 133

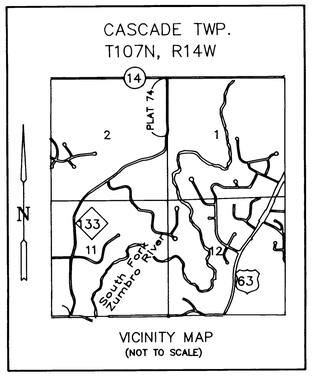

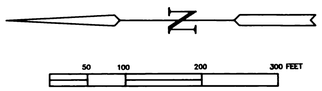

BASIS OF BEARING SYSTEM:
All bearings are in relationship to the East line of the NE1/4 of Section 2, T107N, R14W, which is assumed to be N00°50'41"W.

RIGHT-OF-WAY IN THE NE1/4 SECTION 2 AND THE NW1/4 SECTION 1, T107N, R14W.

PARCEL NUMBER	OWNER	LOCATION	PARCEL AREA	EXISTING R/W WITHIN PARCEL	NEW R/W WITHIN PARCEL	TEMPORARY EASEMENT	TEMPORARY EASEMENT EXPIRES ON	R/W INTEREST
1.	Steven T. and Cheryl D. Foley	NE1/4 Section 2	0.67 ac.	0.50 ac.	0.17 ac.	0.07 ac.	completion of project	easement
2.	Larry E. and Patricia A. Podolske	NE1/4 Secion 2	3.13 ac.	1.60 ac.	1.53 ac.	0.16 ac.	completion of project	easement
3.	Emilie A. Kaveleske	NW1/4 Section 1	1.77 ac.	0.63 ac.	1.14 ac.	0.44 ac.	completion of project	easement
4.	Donald M. and Nancy J. Vehrenkamp	NW1/4 Section 1	0.19 ac.	0.09 ac.	0.10 ac.	0.06 ac.	completion of project	easement
5.	Arlin H. Haack	NW1/4 Section 1	1.05 ac.	0.72 ac.	0.33 ac.			easement
6.	Frederick J. and Marlene J. Daly	NW1/4 Section 1	0.34 ac.	0.34 ac.				easement

CONVENTIONAL SYMBOLS

- SECTION LINE
- PROPERTY LINE
- RIGHT-OF-WAY BOUNDARY (R/W)
- EXISTING ROAD R/W
- TEMPORARY EASEMENT (T.E.)
- CONTROLLED ACCESS
- ACCESS OPENING (OPEN)
- PARCEL IDENTIFICATION (2 Parcel 2 2)
- OLD ROAD CENTERLINE
- NEW ROAD ALIGNMENT
- PUBLIC LAND SURVEY CORNER
- SURVEY MONUMENT
  All R/W monuments are 1 inch I.D. square pipes with cap No. RLS 15809 unless otherwise indicated. All other survey monuments are identified on the plat.
- R/W BOUNDARY CORNER IDENTIFICATION (BC)

DISTANCES TO FEET (66.100 e.t.c.) ARE EXACT EXTRINSIC VALUES

BOARD OF COUNTY COMMISSIONERS
The Olmsted County Board of Commissioners is hereby designating the definite location of County Road No. 133 located in the NE1/4 Section 2 and the NW1/4 Section 1, T107N, R14W. The portion of said highway as shown on this plat prepared by the Olmsted County Public Works Department is hereby certified as the official plat pursuant to county board resolution No. _____ and Minnesota Statutes Chapter 160.085 and Chapter 160.14, Subd. 1.

Howard Stewart — Date 11/20/91
Olmsted County Board Chairperson

COUNTY ENGINEER
I hereby certify that this plat prepared by the Olmsted County Public Works Department is a true and correct representation of the highway location and that the right-of-way is correctly designated on the plat.

Michael J. Sheehan — Registration No. 10397 — Date 11-18-91
Olmsted County Engineer

COUNTY SURVEYOR
I hereby certify that this plat was prepared by me or under my direct supervision and that I am a duly Registered Land Surveyor under the Laws of the State of Minnesota; that this plat meets requirements of Minnesota Statutes Chapter 160.085 and Chapter 160.14, Subd. 1; that parcel ownerships are delineated on the plat; that monuments for the guidance of future surveys will be correctly placed in the ground after completion of construction; that all measurements are correctly shown on this plat; and that the outside boundary lines are correctly designated on this plat.

Edward P. Kinsle — Registration No. 15809 — Date 11-18-91
Olmsted County Surveyor

61937

COUNTY RECORDER
DOCUMENT NUMBER _____
BOOK 15 OF Misc PAGE 610

I hereby certify that this instrument was filed in the Office of the County Recorder for record on this 2nd day of Dec., 1991, at 10:45 o'clock A.M. and was duly recorded in the Olmsted County records.

_____
Olmsted County Recorder
Deputy

10