
OLMSTED COUNTY HIGHWAY RIGHT OF WAY PLAT NO. 75

COUNTY STATE AID HIGHWAY NO. 22

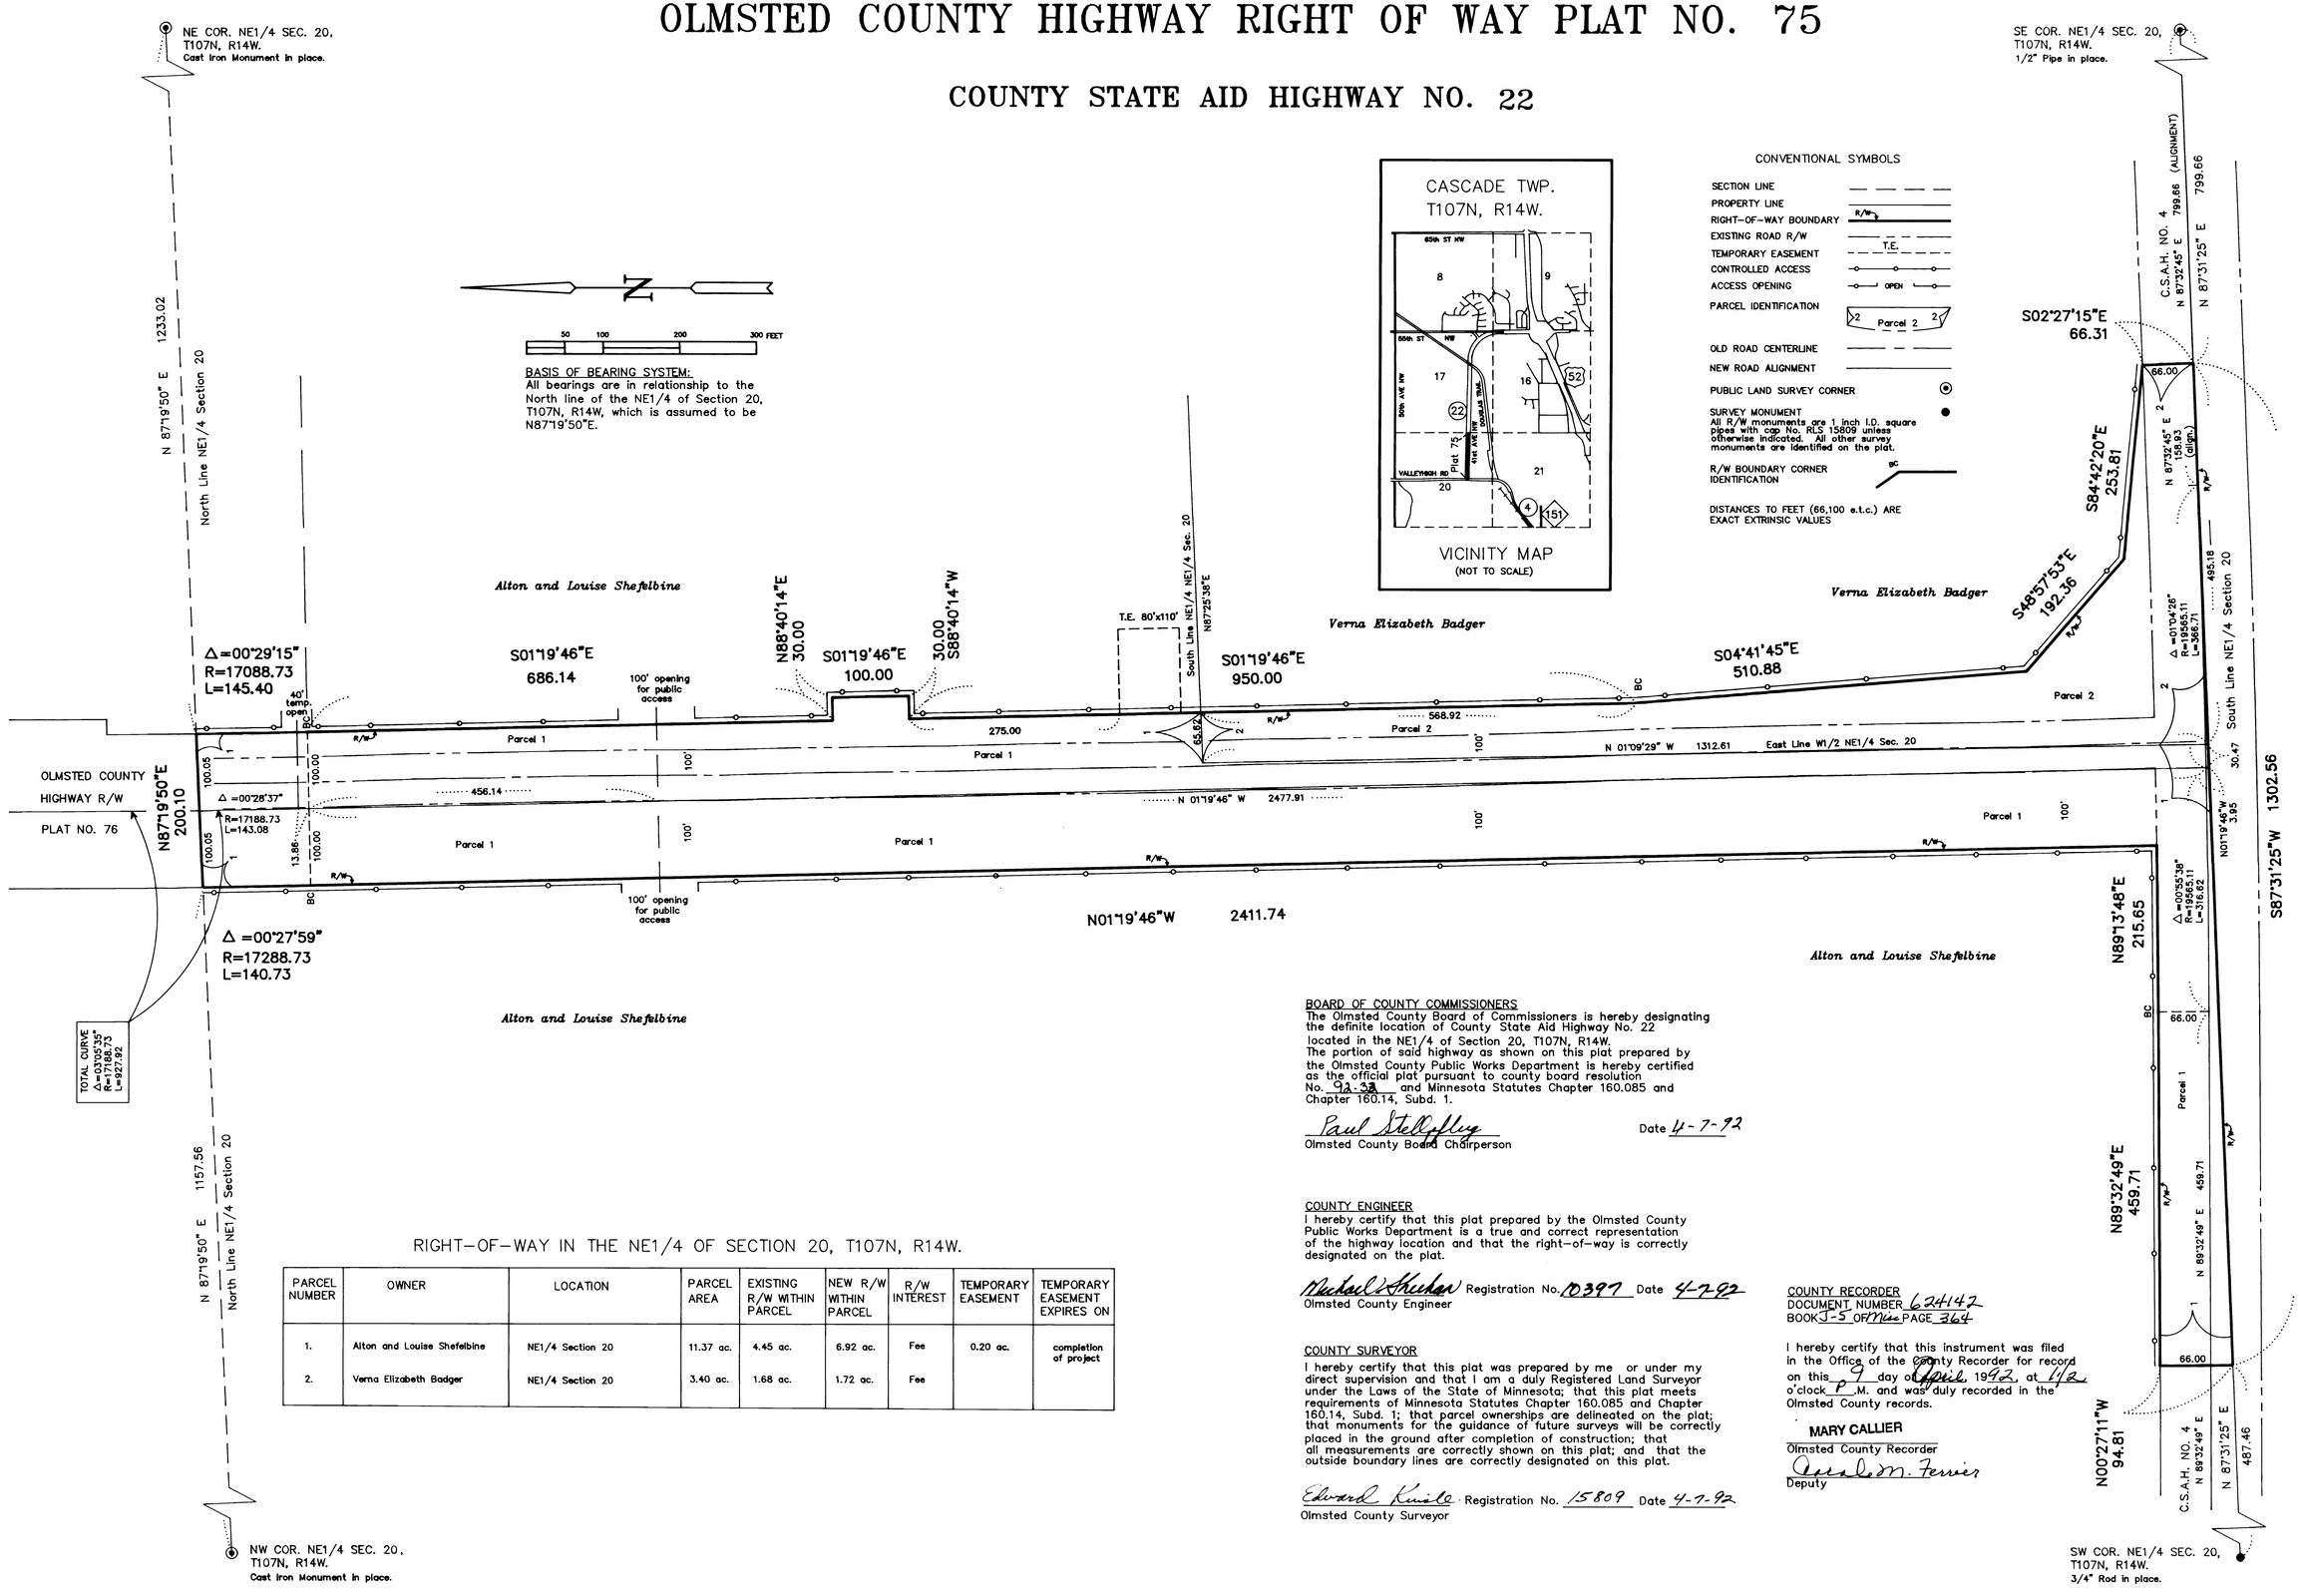

RIGHT-OF-WAY IN THE NE1/4 OF SECTION 20, T107N, R14W.

PARCEL NUMBER	OWNER	LOCATION	PARCEL AREA	EXISTING R/W WITHIN PARCEL	NEW R/W WITHIN PARCEL	R/W INTEREST	TEMPORARY EASEMENT	TEMPORARY EASEMENT EXPIRES ON
1.	Alton and Louise Shefelbine	NE1/4 Section 20	11.37 ac.	4.45 ac.	6.92 ac.	Fee	0.20 ac.	completion of project
2.	Verna Elizabeth Badger	NE1/4 Section 20	3.40 ac.	1.68 ac.	1.72 ac.	Fee		

BOARD OF COUNTY COMMISSIONERS
The Olmsted County Board of Commissioners is hereby designating the definite location of County State Aid Highway No. 22 located in the NE1/4 of Section 20, T107N, R14W.
The portion of said highway as shown on this plat prepared by the Olmsted County Public Works Department is hereby certified as the official plat pursuant to county board resolution No. 92-38 and Minnesota Statutes Chapter 160.085 and Chapter 160.14, Subd. 1.

Paul Stellpflug
Olmsted County Board Chairperson
Date 4-7-92

COUNTY ENGINEER
I hereby certify that this plat prepared by the Olmsted County Public Works Department is a true and correct representation of the highway location and that the right-of-way is correctly designated on the plat.

Richard Sheldon Registration No. 10397 Date 4-7-92
Olmsted County Engineer

COUNTY SURVEYOR
I hereby certify that this plat was prepared by me or under my direct supervision and that I am a duly Registered Land Surveyor under the Laws of the State of Minnesota; that this plat meets requirements of Minnesota Statutes Chapter 160.085 and Chapter 160.14, Subd. 1; that parcel ownerships are delineated on the plat; that monuments for the guidance of future surveys will be correctly placed in the ground after completion of construction; that all measurements are correctly shown on this plat; and that the outside boundary lines are correctly designated on this plat.

Edward Kmiec Registration No. 15809 Date 4-7-92
Olmsted County Surveyor

COUNTY RECORDER
DOCUMENT NUMBER 624142
BOOK J-5 OF Misc PAGE 364

I hereby certify that this instrument was filed in the Office of the County Recorder for record on this 9 day of April, 1992, at 1:42 o'clock P M. and was duly recorded in the Olmsted County records.

MARY CALLIER
Olmsted County Recorder
Deputy