
7 2


OLMSTED COUNTY HIGHWAY RIGHT OF WAY PLAT NO. 77

COUNTY STATE AID HIGHWAY NO. 22

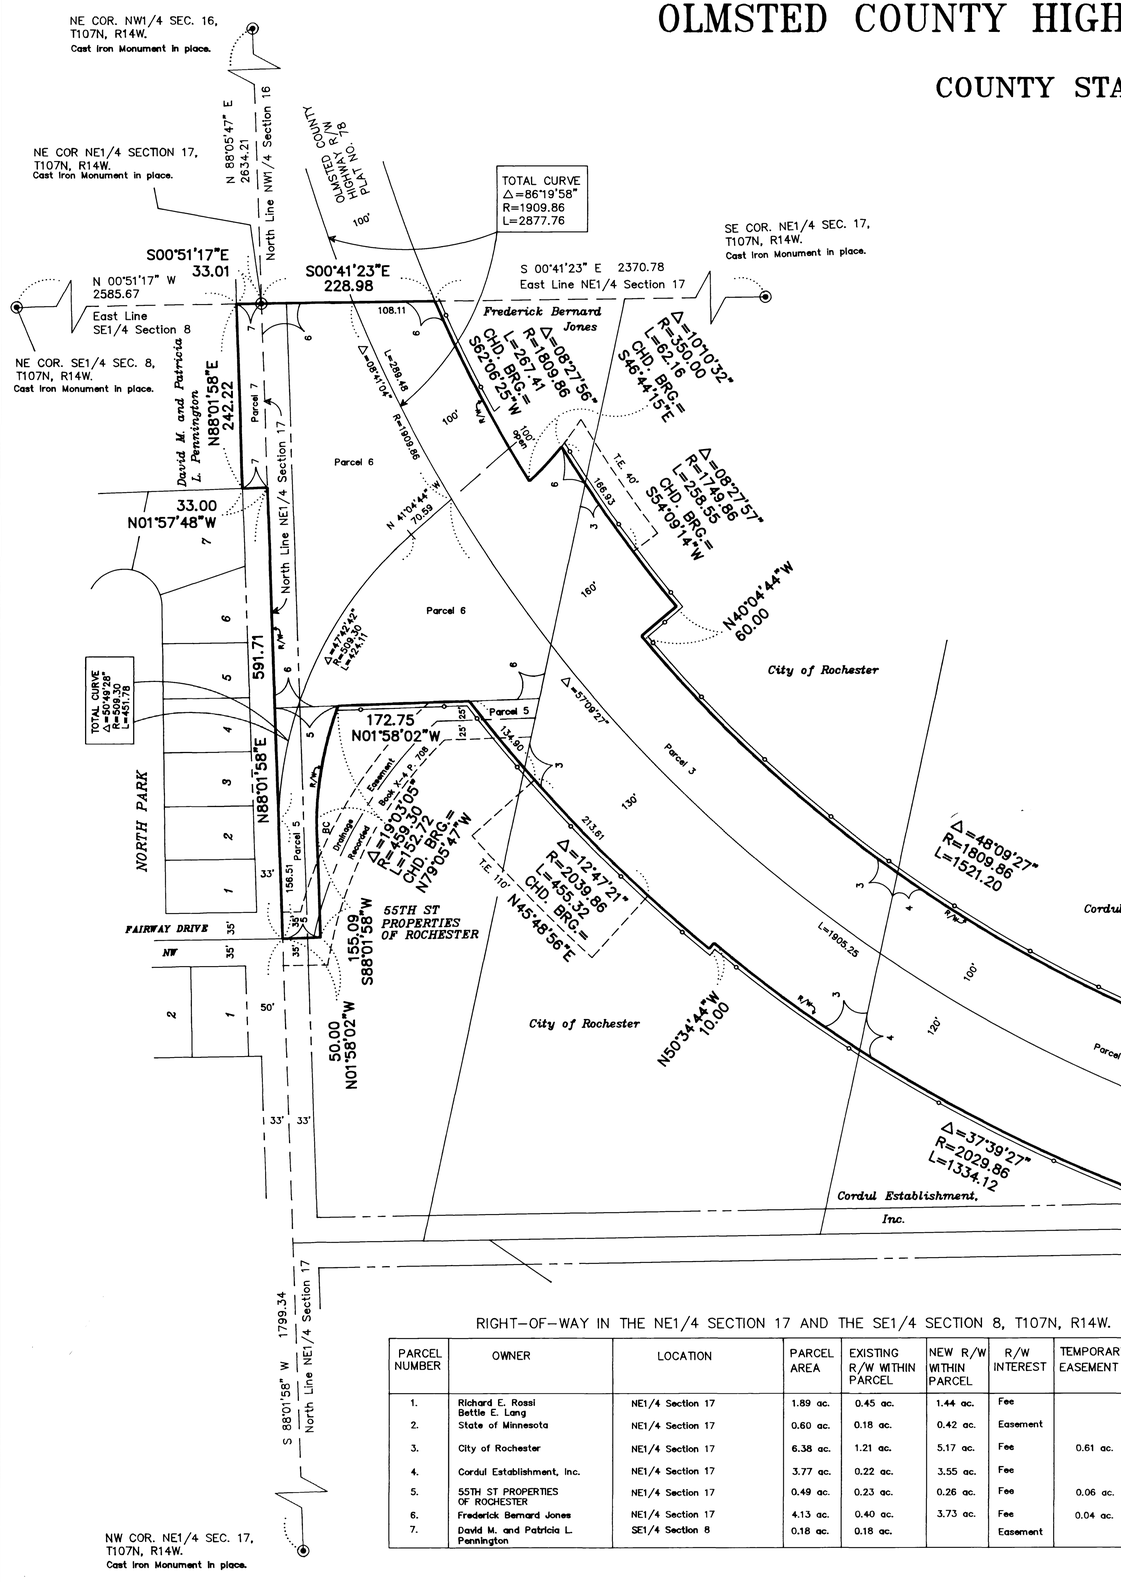

CONVENTIONAL SYMBOLS

- SECTION LINE
- PROPERTY LINE
- RIGHT-OF-WAY BOUNDARY (R/W)
- EXISTING ROAD R/W (T.E.)
- TEMPORARY EASEMENT
- CONTROLLED ACCESS
- ACCESS OPENING (OPEN)
- PARCEL IDENTIFICATION (2 Parcel 2 2)
- OLD ROAD CENTERLINE
- NEW ROAD ALIGNMENT
- PUBLIC LAND SURVEY CORNER
- SURVEY MONUMENT: All R/W monuments are 1 inch I.D. square pipes with cap No. RLS 15809 unless otherwise indicated. All other survey monuments are identified on the plat.
- R/W BOUNDARY CORNER IDENTIFICATION (BC)
- DISTANCES TO FEET (66,100 e.t.c.) ARE EXACT EXTRINSIC VALUES

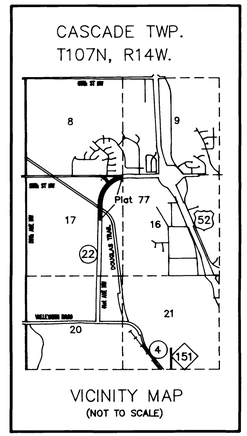

50 100 200 300 FEET

BASIS OF BEARING SYSTEM:
All bearings are in relationship to the North line of the NE1/4 Section 17, T107N, R14W, which is assumed to be N88°01'58"E.

BOARD OF COUNTY COMMISSIONERS
The Olmsted County Board of Commissioners is hereby designating the definite location of County State Aid Highway No. 22 located in the NE1/4 Section 17 and the SE1/4 Section 8, T107N, R14W. The portion of said highway as shown on this plat prepared by the Olmsted County Public Works Department is hereby certified as the official plat pursuant to county board resolution No. 92-33 and Minnesota Statutes Chapter 160.085 and Chapter 160.14, Subd. 1.

_____ Date _____
Olmsted County Board Chairperson

COUNTY ENGINEER
I hereby certify that this plat prepared by the Olmsted County Public Works Department is a true and correct representation of the highway location and that the right-of-way is correctly designated on the plat.

Michael Sheehan Registration No. 10397 Date 4-7-92
Olmsted County Engineer

COUNTY SURVEYOR
I hereby certify that this plat was prepared by me or under my direct supervision and that I am a duly Registered Land Surveyor under the Laws of the State of Minnesota; that this plat meets requirements of Minnesota Statutes Chapter 160.085 and Chapter 160.14, Subd. 1; that parcel ownerships are delineated on the plat; that monuments for the guidance of future surveys will be correctly placed in the ground after completion of construction; that all measurements are correctly shown on this plat; and that the outside boundary lines are correctly designated on this plat.

Edward P. Kinsle Registration No. 15809 Date 4-7-92
Olmsted County Surveyor

COUNTY RECORDER
DOCUMENT NUMBER 624144
BOOK I-S OF Misc PAGE 26

I hereby certify that this instrument was filed in the Office of the County Recorder for record on this 9 day of April, 1992, at 1:42 o'clock P .M. and was duly recorded in the Olmsted County records.

MARY CALLIER
Olmsted County Recorder
Carole M. Fessler
Deputy

RIGHT-OF-WAY IN THE NE1/4 SECTION 17 AND THE SE1/4 SECTION 8, T107N, R14W.

PARCEL NUMBER	OWNER	LOCATION	PARCEL AREA	EXISTING R/W WITHIN PARCEL	NEW R/W WITHIN PARCEL	R/W INTEREST	TEMPORARY EASEMENT	TEMPORARY EASEMENT EXPIRES ON
1.	Richard E. Rossi Bettie E. Lang	NE1/4 Section 17	1.89 ac.	0.45 ac.	1.44 ac.	Fee		
2.	State of Minnesota	NE1/4 Section 17	0.60 ac.	0.18 ac.	0.42 ac.	Easement		
3.	City of Rochester	NE1/4 Section 17	6.38 ac.	1.21 ac.	5.17 ac.	Fee	0.61 ac.	completion of project
4.	Cordul Establishment, Inc.	NE1/4 Section 17	3.77 ac.	0.22 ac.	3.55 ac.	Fee		
5.	55TH ST PROPERTIES OF ROCHESTER	NE1/4 Section 17	0.49 ac.	0.23 ac.	0.26 ac.	Fee	0.06 ac.	completion of project
6.	Frederick Bernard Jones	NE1/4 Section 17	4.13 ac.	0.40 ac.	3.73 ac.	Fee	0.04 ac.	completion of project
7.	David M. and Patricia L. Pennington	SE1/4 Section 8	0.18 ac.	0.18 ac.		Easement		