
OLMSTED COUNTY HIGHWAY RIGHT OF WAY PLAT NO. 80

COUNTY STATE AID HIGHWAY NO. 22

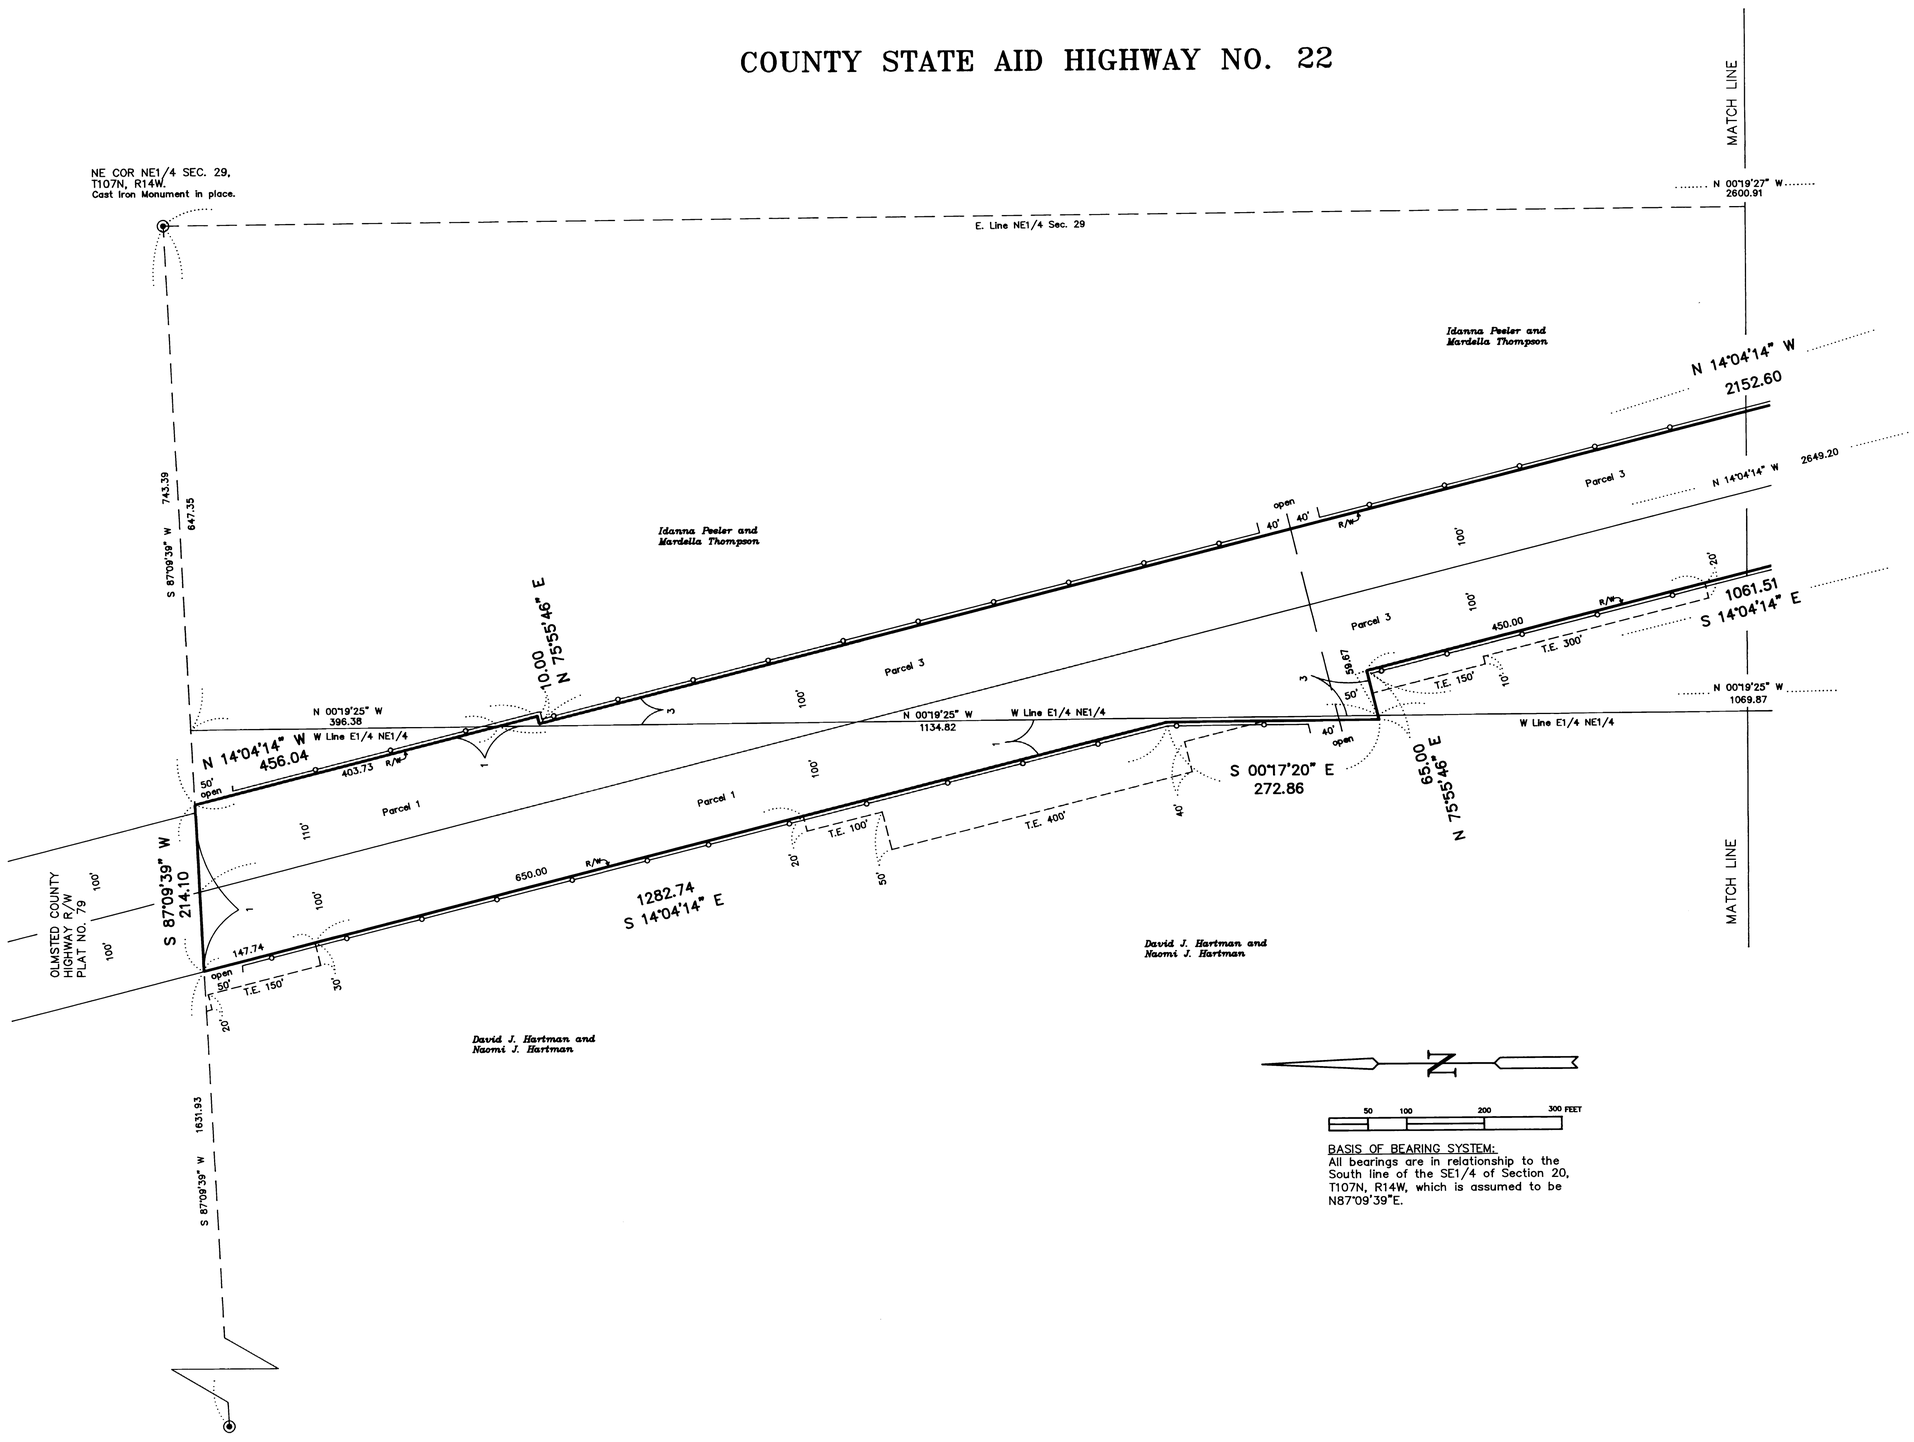

BASIS OF BEARING SYSTEM:
All bearings are in relationship to the South line of the SE1/4 of Section 20, T107N, R14W, which is assumed to be N87°09'39"E.

SHEET 2 OF 2