

OLMSTED COUNTY HIGHWAY RIGHT OF WAY PLAT NO. 85

COUNTY STATE AID HIGHWAY NO. 9

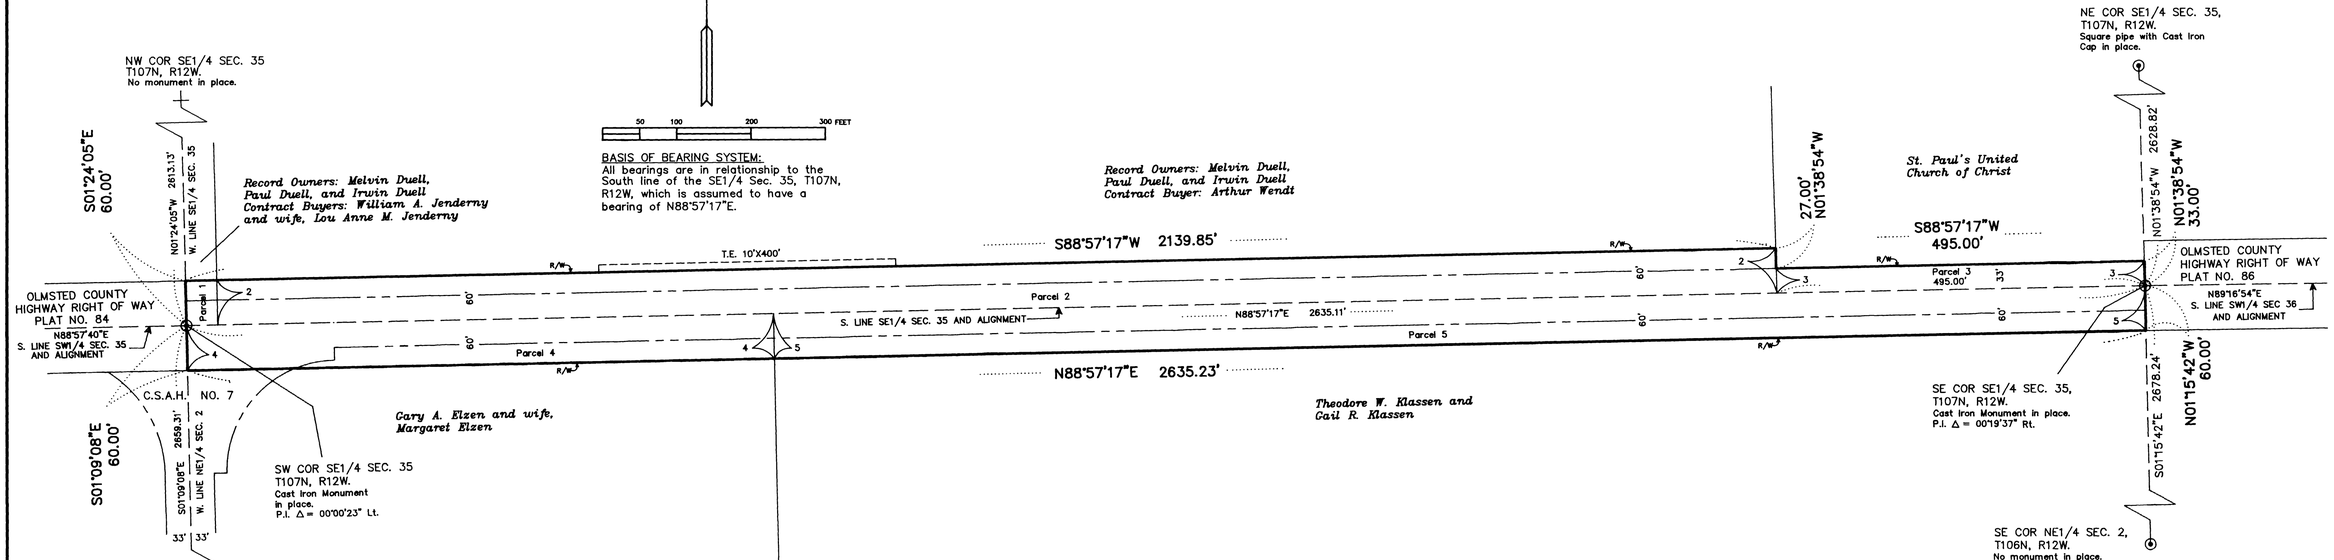

RIGHT-OF-WAY IN THE SE1/4 SEC. 35, T107N, R12W, AND THE NE1/4 SEC. 2, T106N, R12W.

PARCEL NUMBER	OWNER	LOCATION	PARCEL AREA	EXISTING R/W WITHIN PARCEL	NEW R/W WITHIN PARCEL	R/W INTEREST	TEMPORARY EASEMENT AREA	TEMPORARY EASEMENT EXPIRES ON
1.	Record Owners: Melvin Duell, Paul Duell, and Irwin Duell Contract Buyers: William A. Jenderny and wife, Lou Anne Jenderny	SW1/4 SE1/4 Section 35	0.06 ac.	0.03 ac.	0.03 ac.	Easement		
2.	Record Owners: Melvin Duell, Paul Duell, and Irwin Duell Contract Buyer: Arthur Wendt	SW1/4 SE1/4 Section 35 and SE1/4 SE1/4 Section 35	2.89 ac.	1.59 ac.	1.30 ac.	Easement	0.09 ac.	Completion of Project
3.	St. Paul's United Church of Christ	SE1/4 SE1/4 Section 35	0.38 ac.	0.38 ac.	0.00 ac.	Easement		
4.	Gary A. Elzen and wife, Margaret Elzen	NW1/4 NE1/4 Section 2	1.09 ac.	0.71 ac.	0.38 ac.	Easement		
5.	Theodore W. Klassen and Gail R. Klassen	NW1/4 NE1/4 Section 2 and NE1/4 NE1/4 Section 2	2.54 ac.	1.40 ac.	1.14 ac.	Easement		

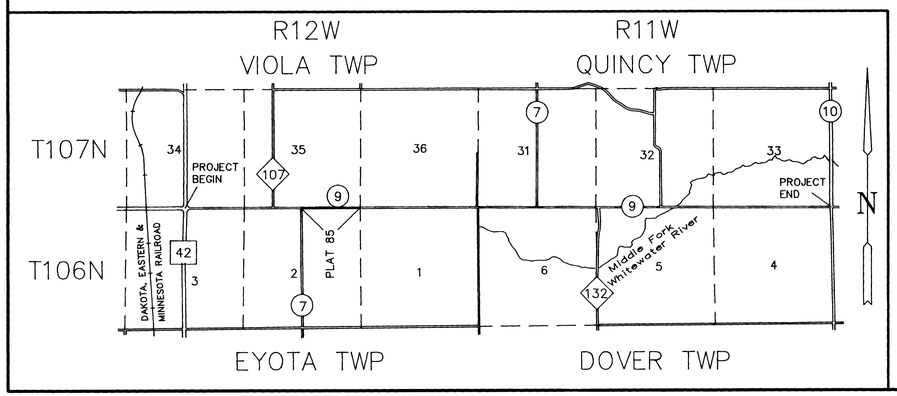

CONVENTIONAL SYMBOLS

- SECTION LINE
- PROPERTY LINE
- RIGHT-OF-WAY BOUNDARY (R/W)
- EXISTING ROAD R/W
- TEMPORARY EASEMENT (T.E.)
- CONTROLLED ACCESS
- ACCESS OPENING (OPEN)
- PARCEL IDENTIFICATION (2 Parcel 2 2)
- OLD ROAD CENTERLINE
- NEW ROAD ALIGNMENT
- PUBLIC LAND SURVEY CORNER
- SURVEY MONUMENT — All R/W monuments are 1 inch I.D. square pipes with cap No. RLS 15809 unless otherwise indicated. All other survey monuments are identified on the plat.
- R/W BOUNDARY CORNER IDENTIFICATION (BC)

DISTANCES TO FEET (66,100 e.t.c.) ARE EXACT EXTRINSIC VALUES

BOARD OF COUNTY COMMISSIONERS

The Olmsted County Board of Commissioners is hereby designating the definite location of County State Aid Highway No. 9 located in the SE1/4 Sec. 35, T107N, R12W, and the NE1/4 Sec. 2, T106N, R12W. The portion of said highway as shown on this plat prepared by the Olmsted County Public Works Department is hereby certified as the official plat pursuant to county board resolution No. _____ and Minnesota Statutes Chapter 160.085 and Chapter 160.14, Subd. 1.

Olmsted County Board Chairperson — Date 2-16-93

COUNTY ENGINEER

I hereby certify that this plat prepared by the Olmsted County Public Works Department is a true and correct representation of the highway location and that the right-of-way is correctly designated on the plat.

Richard J. Sheridan — Registration No. 10397 — Date 2/16/93
Olmsted County Engineer

COUNTY SURVEYOR

I hereby certify that this plat was prepared by me or under my direct supervision and that I am a duly Registered Land Surveyor under the Laws of the State of Minnesota; that this plat meets requirements of Minnesota Statutes Chapter 160.085 and Chapter 160.14, Subd. 1; that parcel ownerships are delineated on the plat; that monuments for the guidance of future surveys will be correctly placed in the ground after completion of construction; that all measurements are correctly shown on this plat; and that the outside boundary lines are correctly designated on this plat.

Edward P. Kinsle — Registration No. 15809 — Date 2-16-93
Olmsted County Surveyor

6479460

COUNTY RECORDER
DOCUMENT NUMBER
BOOK 25 OF Misc PAGE 350

I hereby certify that this instrument was filed in the Office of the County Recorder for record on this 23rd day of Feb, 1993, at 1 o'clock P.M. and was duly recorded in the Olmsted County records.

Mary Callee
Olmsted County Recorder
Nancy Johnson
Deputy