
87


# OLMSTED COUNTY HIGHWAY RIGHT OF WAY PLAT NO. 91

## COUNTY STATE AID HIGHWAY NO. 9

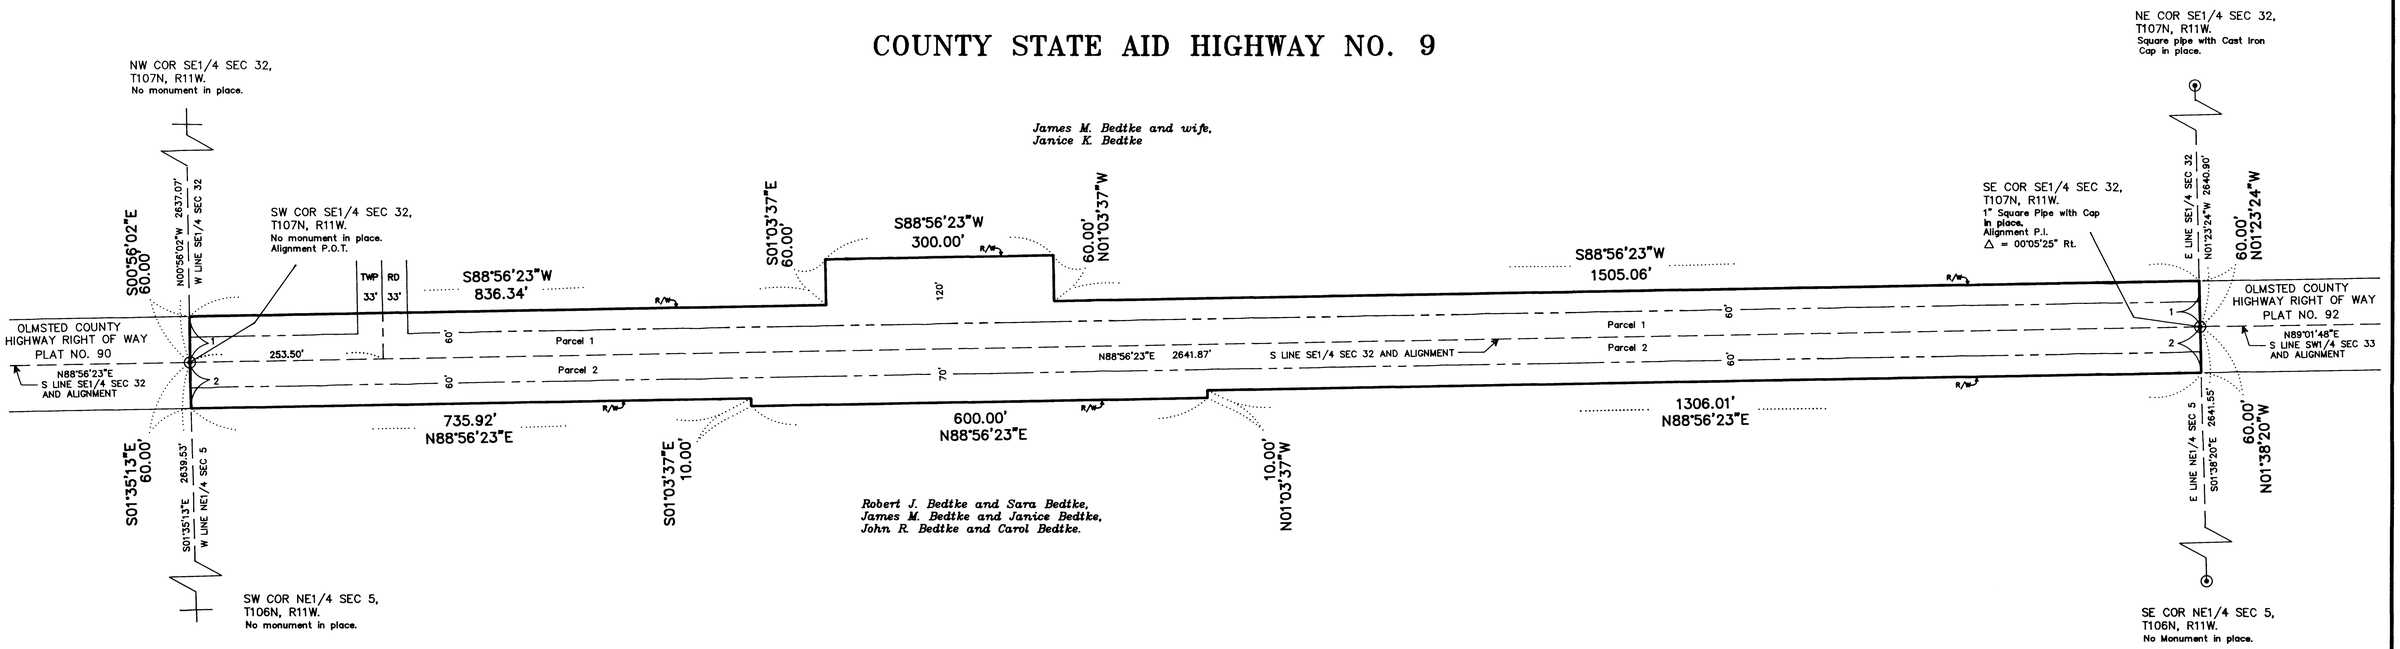


RIGHT-OF-WAY IN THE SE1/4 SEC. 32, T107N, R11W, AND THE NE1/4 SEC. 5, T106N, R11W.

| PARCEL NUMBER | OWNER | LOCATION | PARCEL AREA | EXISTING R/W WITHIN PARCEL | NEW R/W WITHIN PARCEL | R/W INTEREST |
|---|---|---|---|---|---|---|
| 1. | James M. Bedtke and wife, Janice K. Bedtke | SW1/4 SE1/4 Section 32 and SE1/4 SE1/4 Section 32 | 4.05 ac. | 2.04 ac. | 2.01 ac. | Easement |
| 2. | Robert J. Bedtke and Sara Bedtke James M. Bedtke and Janice Bedtke John R. Bedtke and Carol Bedtke | NW1/4 NE1/4 Section 5 and NE1/4 NE1/4 Section 5 | 3.78 ac. | 2.00 ac. | 1.78 ac. | Easement |

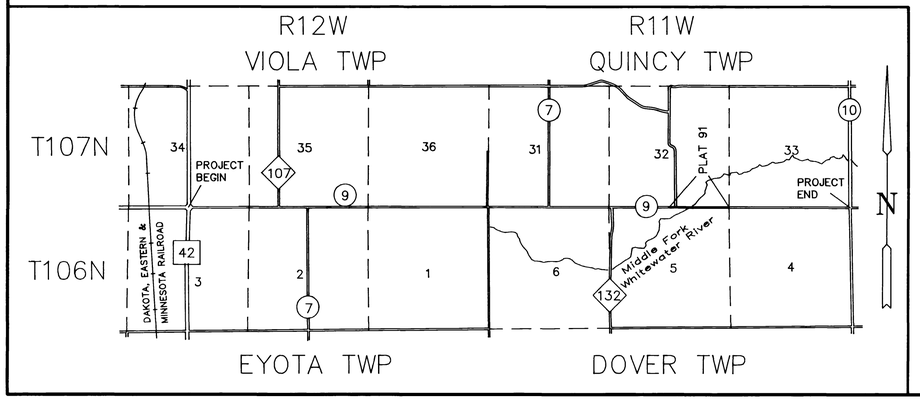


CONVENTIONAL SYMBOLS

- SECTION LINE
- PROPERTY LINE
- RIGHT-OF-WAY BOUNDARY (R/W)
- EXISTING ROAD R/W (T.E.)
- TEMPORARY EASEMENT
- CONTROLLED ACCESS
- ACCESS OPENING (OPEN)
- PARCEL IDENTIFICATION (2 Parcel 2 2)
- OLD ROAD CENTERLINE
- NEW ROAD ALIGNMENT
- PUBLIC LAND SURVEY CORNER
- SURVEY MONUMENT — All R/W monuments are 1 inch I.D. square pipes with cap No. RLS 15809 unless otherwise indicated. All other survey monuments are identified on the plat.
- R/W BOUNDARY CORNER IDENTIFICATION (BC)

DISTANCES TO FEET (66,100 e.t.c.) ARE EXACT EXTRINSIC VALUES

BOARD OF COUNTY COMMISSIONERS

The Olmsted County Board of Commissioners is hereby designating the definite location of County State Aid Highway No. 9 located in the SE1/4 Sec. 32, T107N, R11W, and the NE1/4 Sec. 5, T106N, R11W. The portion of said highway as shown on this plat prepared by the Olmsted County Public Works Department is hereby certified as the official plat pursuant to county board resolution No. _____ and Minnesota Statutes Chapter 160.085 and Chapter 160.14, Subd. 1.

Carol J. Kampsen — Date 3-17-93
Olmsted County Board Chairperson

COUNTY ENGINEER

I hereby certify that this plat prepared by the Olmsted County Public Works Department is a true and correct representation of the highway location and that the right-of-way is correctly designated on the plat.

Michael A Hedgan Registration No. 10397 Date 3-15-93
Olmsted County Engineer

COUNTY SURVEYOR

I hereby certify that this plat was prepared by me or under my direct supervision and that I am a duly Registered Land Surveyor under the Laws of the State of Minnesota; that this plat meets requirements of Minnesota Statutes Chapter 160.085 and Chapter 160.14, Subd. 1; that parcel ownerships are delineated on the plat; that monuments for the guidance of future surveys will be correctly placed in the ground after completion of construction; that all measurements are correctly shown on this plat; and that the outside boundary lines are correctly designated on this plat.

Edward G. Kinville Registration No. 15819 Date 3-15-93
Olmsted County Surveyor

N

50 100 200 300 FEET

BASIS OF BEARING SYSTEM:

All bearings are in relationship to the South line of the SE1/4 Sec. 32, T107N, R11W, which is assumed to have a bearing of N88°56'23"E.

COUNTY RECORDER

DOCUMENT NUMBER 649745
BOOK 15 OF Misc PAGE 544

I hereby certify that this instrument was filed in the Office of the County Recorder for record on this 24 day of March, 1993, at 2 14 o'clock P.M. and was duly recorded in the Olmsted County records.

MARY CALLIER
Olmsted County Recorder
Joann Murray
Deputy