

93

OLMSTED COUNTY HIGHWAY RIGHT OF WAY PLAT NO. 97

COUNTY ROAD NO. 104

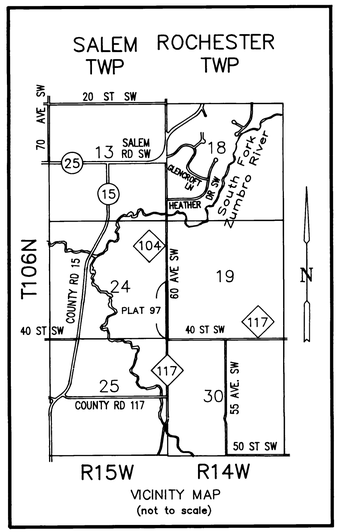

VICINITY MAP
(not to scale)

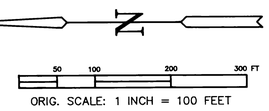

ORIG. SCALE: 1 INCH = 100 FEET

BASIS OF BEARING SYSTEM:
All bearings are in relationship to the West line of the Southwest Quarter of Section 19, T106N, R14W, which is assumed to have a bearing of N00°28'24"W.

RIGHT-OF-WAY IN THE SW1/4 SEC. 19, T106N, R14W, AND THE SE1/4 SEC. 24, T106N, R15W.

PARCEL NUMBER	PARCEL OWNER	PARCEL LOCATION	PARCEL AREA	EXISTING R/W WITHIN PARCEL	NEW R/W WITHIN PARCEL	TEMPORARY EASEMENT	TEMPORARY EASEMENT EXPIRES ON	R/W INTEREST
1	Nicholas T. Smith and Lois J. Smith	NW1/4 SW1/4 AND SW1/4 SW1/4 Section 19, T106N, R14W.	3.63 ac.	2.02 ac.	1.61 ac.			easement
2	Max W. Donovan and Florence L. Donovan	NE1/4 SE1/4 AND SE1/4 SE1/4 Section 24, T106N, R15W.	2.29 ac.	1.26 ac.	1.03 ac.			easement
3	John M. Donovan	NE1/4 SE1/4 AND SE1/4 SE1/4 Section 24, T106N, R15W.	1.29 ac.	1.12 ac.	0.17 ac.			easement

CONVENTIONAL SYMBOLS

- SECTION LINE
- PROPERTY LINE
- RIGHT-OF-WAY BOUNDARY (R/W)
- EXISTING ROAD R/W
- TEMPORARY EASEMENT (T.E.)
- CONTROLLED ACCESS
- ACCESS OPENING (OPEN)
- PARCEL IDENTIFICATION (2 Parcel 2 2)
- OLD ROAD CENTERLINE
- NEW ROAD ALIGNMENT
- PUBLIC LAND SURVEY CORNER
- SURVEY MONUMENT
  All R/W monuments are 1 inch I.D. square pipes with cap No. RLS 15809 unless otherwise indicated. All other survey monuments are identified on the plat.
- R/W BOUNDARY CORNER IDENTIFICATION (BC)

DISTANCES TO FEET (66',100' e.t.c.) ARE EXTRINSIC VALUES

COUNTY ENGINEER
I hereby certify that this plat prepared by the Olmsted County Public Works Department is a true and correct representation of the highway location and that the right-of-way is correctly designated on the plat.

Michael J. Kuhar Registration No. 3-16-94 Date _____
Olmsted County Engineer

COUNTY SURVEYOR
I hereby certify that this plat was prepared by me or under my direct supervision and that I am a duly Registered Land Surveyor under the Laws of the State of Minnesota; that this plat meets requirements of Minnesota Statutes Chapter 160.085 and Chapter 160.14, Subd. 1; that parcel ownerships are delineated on the plat; that monuments for the guidance of future surveys will be correctly placed in the ground after completion of construction; that all measurements are correctly shown on this plat; and that the outside boundary lines are correctly designated on this plat.

Edward P. Knuble Registration No. 15809 Date 3-15-94
Olmsted County Surveyor

COUNTY RECORDER
DOCUMENT NUMBER 681180
BOOK _____ OF _____ PAGE _____

I hereby certify that this instrument was filed in the Office of the County Recorder for record on this 23 day of March, 1994 at 10 AM o'clock _____ M. and was duly recorded in the Olmsted County records.

Mary Callier
Olmsted County Recorder
Carole M. Farries
Deputy