
OLMSTED COUNTY HIGHWAY RIGHT OF WAY PLAT NO. 98


COUNTY STATE AID HIGHWAY NO. 3

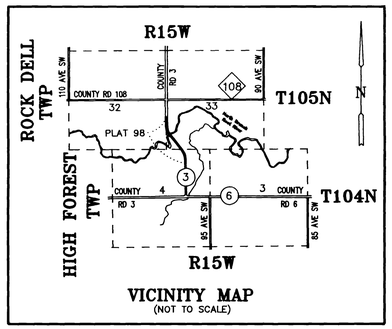

VICINITY MAP
(NOT TO SCALE)

RIGHT–OF–WAY IN THE SE1/4 SEC. 32, T105N, R15W;
THE SW1/4 SEC. 33, T105N, R15W;
AND THE NE1/4 SEC. 4, T104N, R15W:

PARCEL NUMBER	OWNER	LOCATION	PARCEL AREA	EXISTING R/W WITHIN PARCEL	NEW R/W WITHIN PARCEL	R/W INTEREST
1.	Donald W. Harreld Jr., wife, Eileen	NE1/4 SE1/4 and SE1/4 SE1/4, Section 32, T105N, R15W.	1.27 ac.	1.18 ac.	0.09 ac.	Easement
2.	Stanley F. Maass	NW1/4 SW1/4 Section 33, T105N, R15W.	0.58 ac.	0.52 ac.	0.06 ac.	Easement
3.	Dorothy M. Aanestad and husband, Wilhelm P. Aanestad	SW1/4 SW1/4 Section 33, T105N, R15W.	3.30 ac.	1.43 ac.	1.87 ac.	Easement
4.	Robert J. Roeder, and wife, Rita	NW1/4 NE1/4 Section 4, T104N, R15W.	2.21 ac.	1.96 ac.	0.25 ac.	Easement
5.	Undetermined	SW1/4 SW1/4 Section 33, T105N, R15W.	1.86 ac.	1.86 ac.		Easement

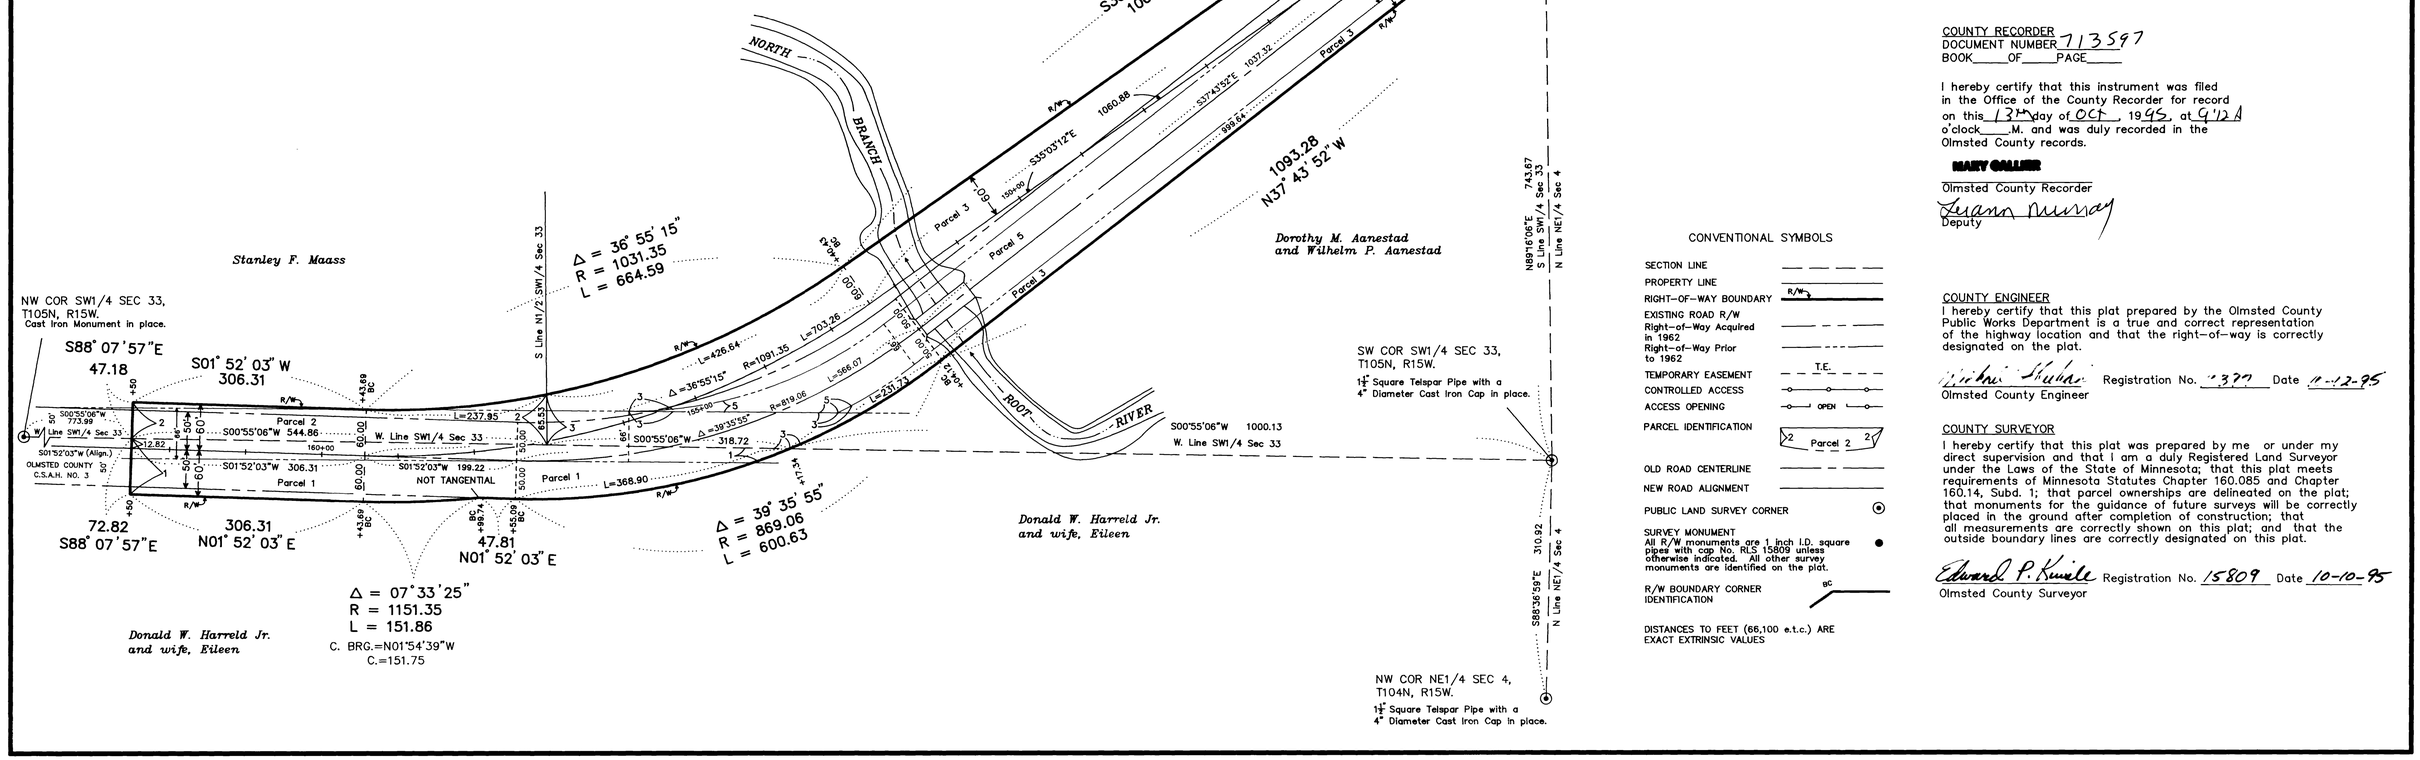

CONVENTIONAL SYMBOLS

- SECTION LINE
- PROPERTY LINE
- RIGHT–OF–WAY BOUNDARY (R/W)
- EXISTING ROAD R/W
- Right–of–Way Acquired in 1962
- Right–of–Way Prior to 1962
- TEMPORARY EASEMENT (T.E.)
- CONTROLLED ACCESS
- ACCESS OPENING (OPEN)
- PARCEL IDENTIFICATION (2 Parcel 2 2)
- OLD ROAD CENTERLINE
- NEW ROAD ALIGNMENT
- PUBLIC LAND SURVEY CORNER
- SURVEY MONUMENT — All R/W monuments are 1 inch I.D. square pipes with cap No. RLS 15809 unless otherwise indicated. All other survey monuments are identified on the plat.
- R/W BOUNDARY CORNER IDENTIFICATION (gc)

DISTANCES TO FEET (66,100 e.t.c.) ARE EXACT EXTRINSIC VALUES

COUNTY RECORDER
DOCUMENT NUMBER 713597
BOOK____OF____PAGE____

I hereby certify that this instrument was filed in the Office of the County Recorder for record on this 13TH day of OCT, 1995, at 9:12 A o'clock____.M. and was duly recorded in the Olmsted County records.

MARY COLLIER
Olmsted County Recorder
Deputy

COUNTY ENGINEER
I hereby certify that this plat prepared by the Olmsted County Public Works Department is a true and correct representation of the highway location and that the right–of–way is correctly designated on the plat.

Registration No. 13777 Date 10-12-95
Olmsted County Engineer

COUNTY SURVEYOR
I hereby certify that this plat was prepared by me or under my direct supervision and that I am a duly Registered Land Surveyor under the Laws of the State of Minnesota; that this plat meets requirements of Minnesota Statutes Chapter 160.085 and Chapter 160.14, Subd. 1; that parcel ownerships are delineated on the plat; that monuments for the guidance of future surveys will be correctly placed in the ground after completion of construction; that all measurements are correctly shown on this plat; and that the outside boundary lines are correctly designated on this plat.

Edward P. Kuelle Registration No. 15809 Date 10-10-95
Olmsted County Surveyor

LAND SURVEYORS CERTIFICATE OF CORRECTION TO PLAT

Plat Name: Olmsted County Highway Right-of-Way Plat No.98.

Pursuant to the Minnesota Statutes, Section 160.085, subd. 1A, Edward Kuisle, the undersigned, a Registered Land Surveyor in and for the State of Minnesota, declares as follows:

1. That Olmsted County Right-of Way Plat No. 98 was filed for record on the 13th day of October, 1995 at 9:30 AM in the Office of the County Recorder, Olmsted County, Minnesota, and recorded as Document Number 713597.

2. That said plat contains the following error, omission, or defect: The County Engineer has determined that the new Right-of-Way within Parcel Number 1 was not needed for highway purposes

Dated May 28 1996

NE-SE
SE-SE
32-105-15

Edward Kuisle
Registered Land Surveyor
No. 15809
State of Minnesota

This Certificate of Correction to the Plat was received and filed by the County on this 29th day of May 19 96, at 1:30 pm and was duly recorded ~~in~~ Doc # ~~Book~~ 728150 ~~of~~ _____, ~~page~~ _____

728150

MARY CALLIER
Olmsted County Recorder

COUNTY RECORDER OFFICE
Olmsted County Minn.
I hereby certify that the within instrument was filed on
MAY 29 1996
at 1 1/2 o'clock P.M.
by Joan M. Boesen Deputy

Joan M. Boesen
Deputy

Ed. Kuisle
public Wks.