
100

OLMSTED COUNTY HIGHWAY RIGHT OF WAY PLAT NO. 104

COUNTY STATE AID HIGHWAY NO. 36

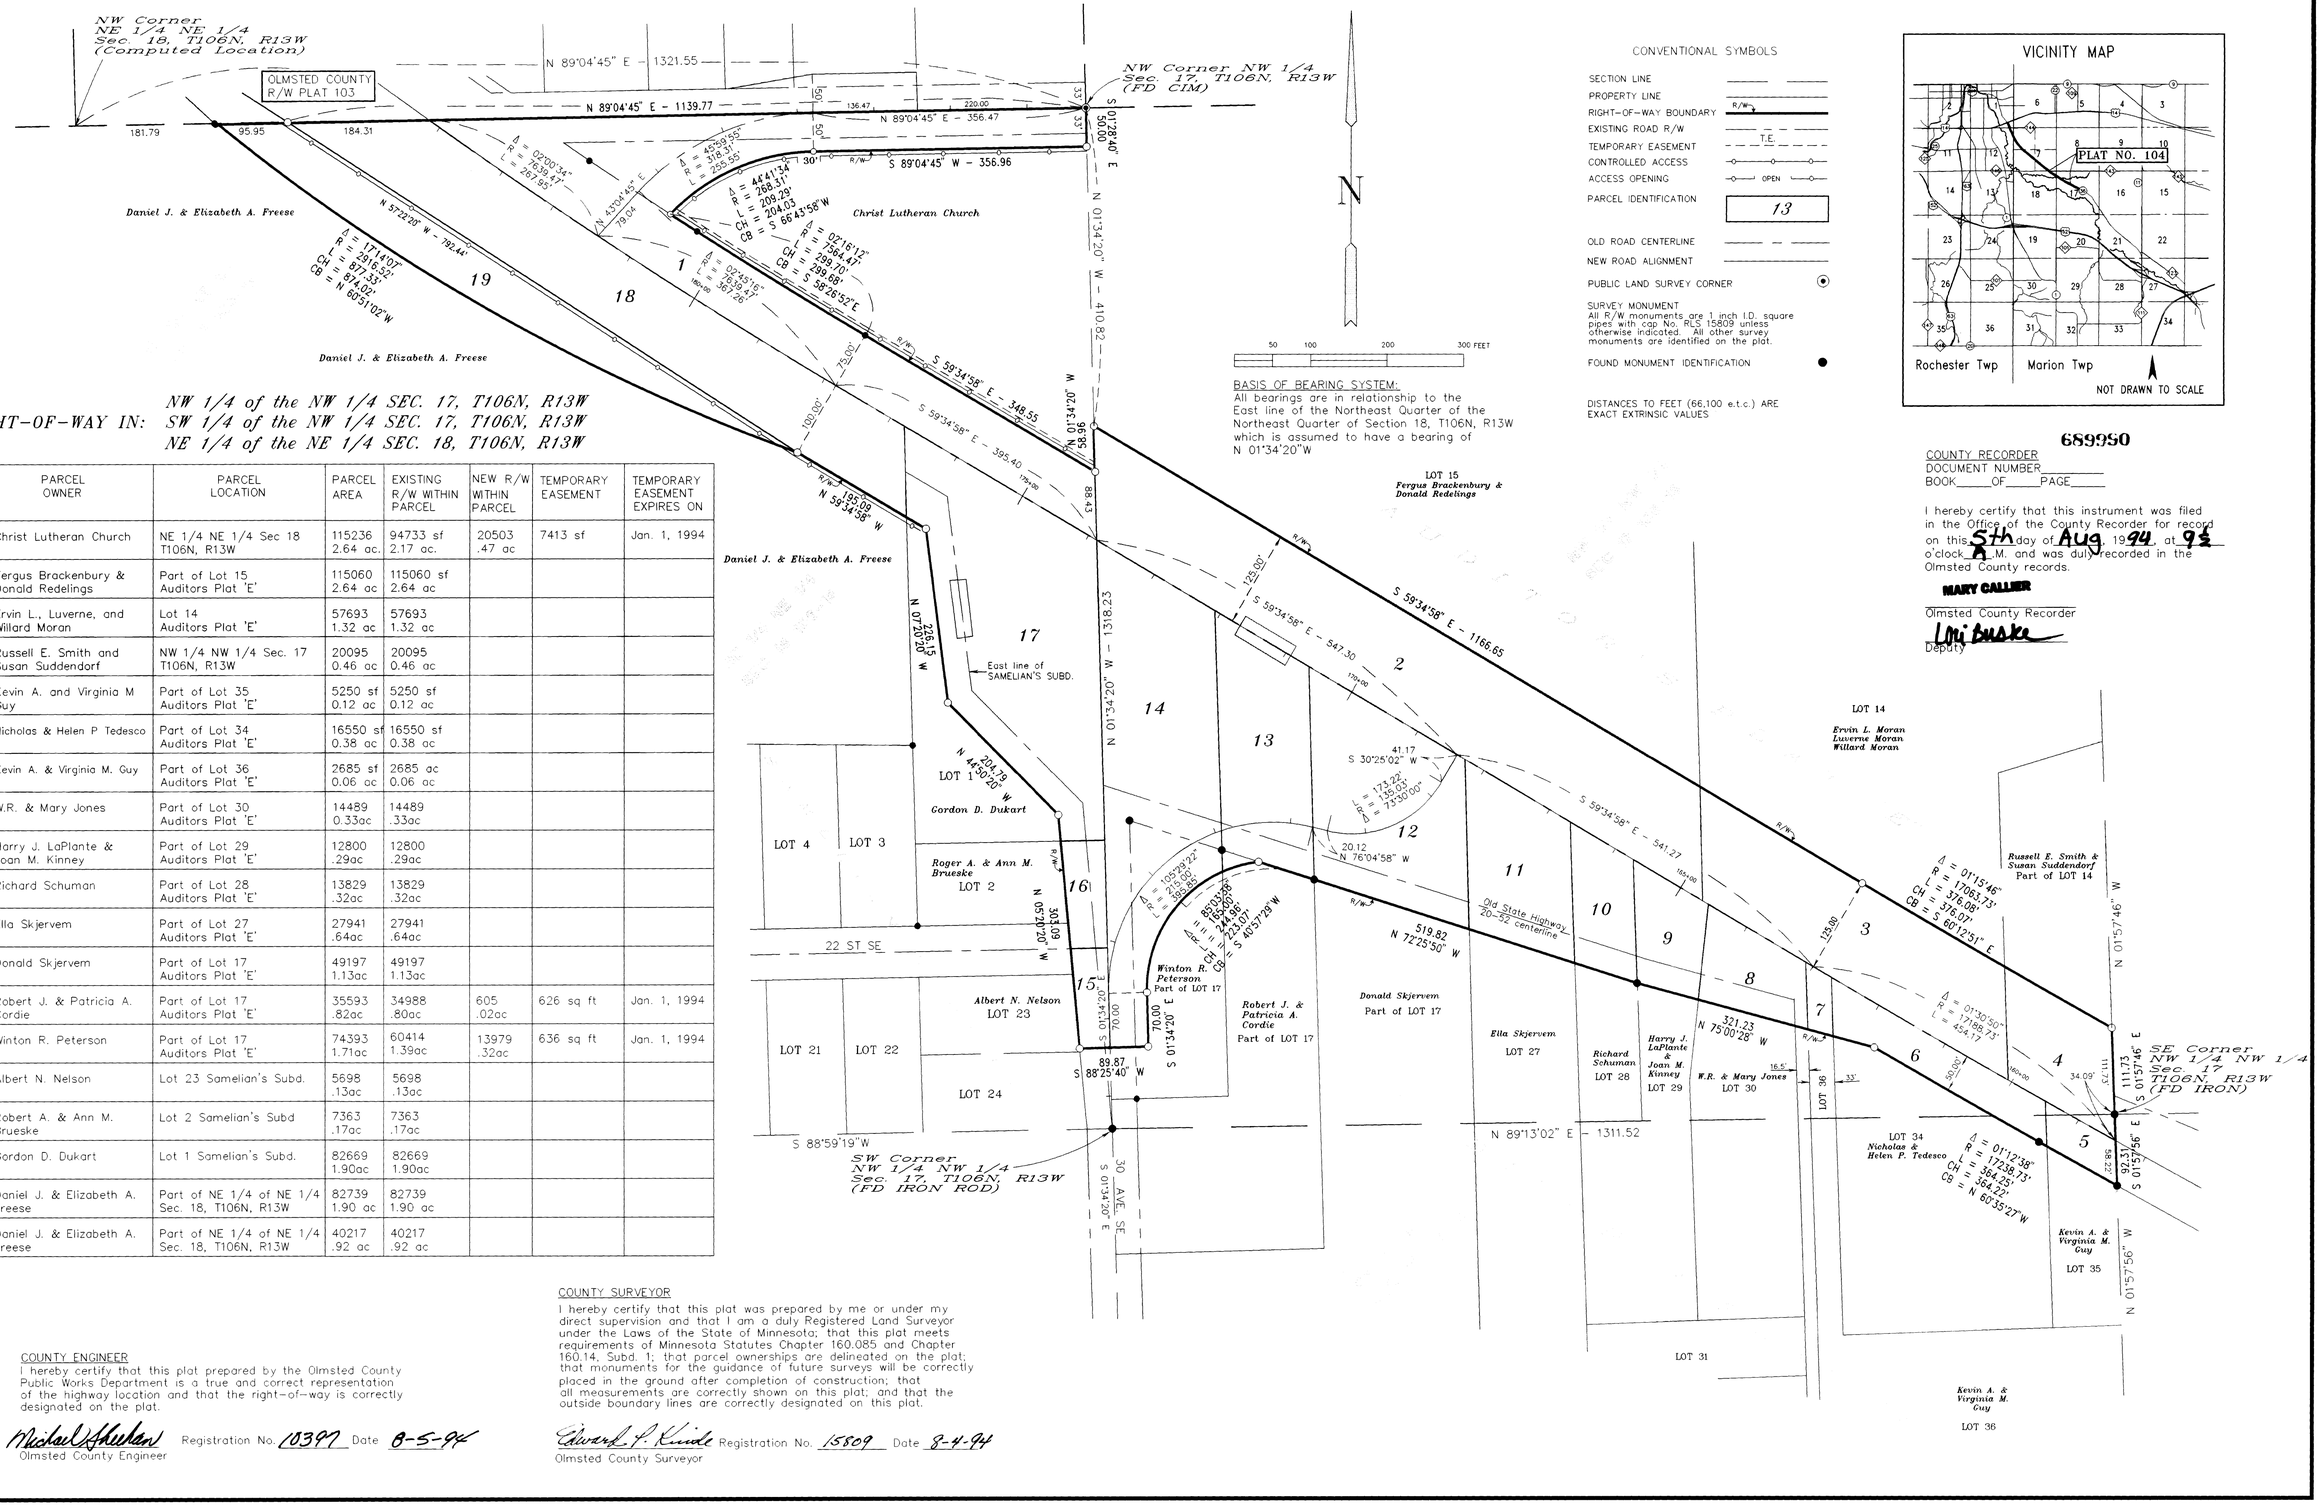

RIGHT-OF-WAY IN: *NW 1/4 of the NW 1/4 SEC. 17, T106N, R13W*
SW 1/4 of the NW 1/4 SEC. 17, T106N, R13W
NE 1/4 of the NE 1/4 SEC. 18, T106N, R13W

PARCEL NUMBER	PARCEL OWNER	PARCEL LOCATION	PARCEL AREA	EXISTING R/W WITHIN PARCEL	NEW R/W WITHIN PARCEL	TEMPORARY EASEMENT	TEMPORARY EASEMENT EXPIRES ON
1.	Christ Lutheran Church	NE 1/4 NE 1/4 Sec 18 T106N, R13W	115236 2.64 ac.	94733 sf 2.17 ac.	20503 .47 ac	7413 sf	Jan. 1, 1994
2.	Fergus Brackenbury & Donald Redelings	Part of Lot 15 Auditors Plat 'E'	115060 2.64 ac	115060 sf 2.64 ac			
3.	Ervin L., Luverne, and Willard Moran	Lot 14 Auditors Plat 'E'	57693 1.32 ac	57693 1.32 ac			
4.	Russell E. Smith and Susan Suddendorf	NW 1/4 NW 1/4 Sec. 17 T106N, R13W	20095 0.46 ac	20095 0.46 ac			
5.	Kevin A. and Virginia M Guy	Part of Lot 35 Auditors Plat 'E'	5250 sf 0.12 ac	5250 sf 0.12 ac			
6.	Nicholas & Helen P Tedesco	Part of Lot 34 Auditors Plat 'E'	16550 sf 0.38 ac	16550 sf 0.38 ac			
7.	Kevin A. & Virginia M. Guy	Part of Lot 36 Auditors Plat 'E'	2685 sf 0.06 ac	2685 ac 0.06 ac			
8.	W.R. & Mary Jones	Part of Lot 30 Auditors Plat 'E'	14489 0.33ac	14489 .33ac			
9.	Harry J. LaPlante & Joan M. Kinney	Part of Lot 29 Auditors Plat 'E'	12800 .29ac	12800 .29ac			
10.	Richard Schuman	Part of Lot 28 Auditors Plat 'E'	13829 .32ac	13829 .32ac			
11.	Ella Skjervem	Part of Lot 27 Auditors Plat 'E'	27941 .64ac	27941 .64ac			
12.	Donald Skjervem	Part of Lot 17 Auditors Plat 'E'	49197 1.13ac	49197 1.13ac			
13.	Robert J. & Patricia A. Cordie	Part of Lot 17 Auditors Plat 'E'	35593 .82ac	34988 .80ac	605 .02ac	626 sq ft	Jan. 1, 1994
14.	Winton R. Peterson	Part of Lot 17 Auditors Plat 'E'	74393 1.71ac	60414 1.39ac	13979 .32ac	636 sq ft	Jan. 1, 1994
15.	Albert N. Nelson	Lot 23 Samelian's Subd.	5698 .13ac	5698 .13ac			
16.	Robert A. & Ann M. Brueske	Lot 2 Samelian's Subd	7363 .17ac	7363 .17ac			
17.	Gordon D. Dukart	Lot 1 Samelian's Subd.	82669 1.90ac	82669 1.90ac			
18.	Daniel J. & Elizabeth A. Freese	Part of NE 1/4 of NE 1/4 Sec. 18, T106N, R13W	82739 1.90 ac	82739 1.90 ac			
19.	Daniel J. & Elizabeth A. Freese	Part of NE 1/4 of NE 1/4 Sec. 18, T106N, R13W	40217 .92 ac	40217 .92 ac			

BASIS OF BEARING SYSTEM:
All bearings are in relationship to the East line of the Northeast Quarter of the Northeast Quarter of Section 18, T106N, R13W which is assumed to have a bearing of N 01°34'20"W

50 100 200 300 FEET

CONVENTIONAL SYMBOLS

- SECTION LINE
- PROPERTY LINE
- RIGHT-OF-WAY BOUNDARY (R/W)
- EXISTING ROAD R/W
- TEMPORARY EASEMENT (T.E.)
- CONTROLLED ACCESS
- ACCESS OPENING (OPEN)
- PARCEL IDENTIFICATION (13)
- OLD ROAD CENTERLINE
- NEW ROAD ALIGNMENT
- PUBLIC LAND SURVEY CORNER

SURVEY MONUMENT
All R/W monuments are 1 inch I.D. square pipes with cap No. RLS 15809 unless otherwise indicated. All other survey monuments are identified on the plat.

FOUND MONUMENT IDENTIFICATION

DISTANCES TO FEET (66,100 e.t.c.) ARE EXACT EXTRINSIC VALUES

VICINITY MAP

689950

COUNTY RECORDER
DOCUMENT NUMBER_____
BOOK_____OF_____PAGE_____

I hereby certify that this instrument was filed in the Office of the County Recorder for record on this 5th day of Aug, 1994, at 9½ o'clock A.M. and was duly recorded in the Olmsted County records.

MARY CALLIER
Olmsted County Recorder
Deputy Lori Buske

COUNTY ENGINEER
I hereby certify that this plat prepared by the Olmsted County Public Works Department is a true and correct representation of the highway location and that the right-of-way is correctly designated on the plat.

Michael J. Sheehan Registration No. 10397 Date 8-5-94
Olmsted County Engineer

COUNTY SURVEYOR
I hereby certify that this plat was prepared by me or under my direct supervision and that I am a duly Registered Land Surveyor under the Laws of the State of Minnesota; that this plat meets requirements of Minnesota Statutes Chapter 160.085 and Chapter 160.14, Subd. 1; that parcel ownerships are delineated on the plat; that monuments for the guidance of future surveys will be correctly placed in the ground after completion of construction; that all measurements are correctly shown on this plat; and that the outside boundary lines are correctly designated on this plat.

Edward F. Kinde Registration No. 15809 Date 8-4-94
Olmsted County Surveyor