
OLMSTED COUNTY HIGHWAY RIGHT OF WAY PLAT NO. 105


COUNTY STATE AID HIGHWAY NO. 9

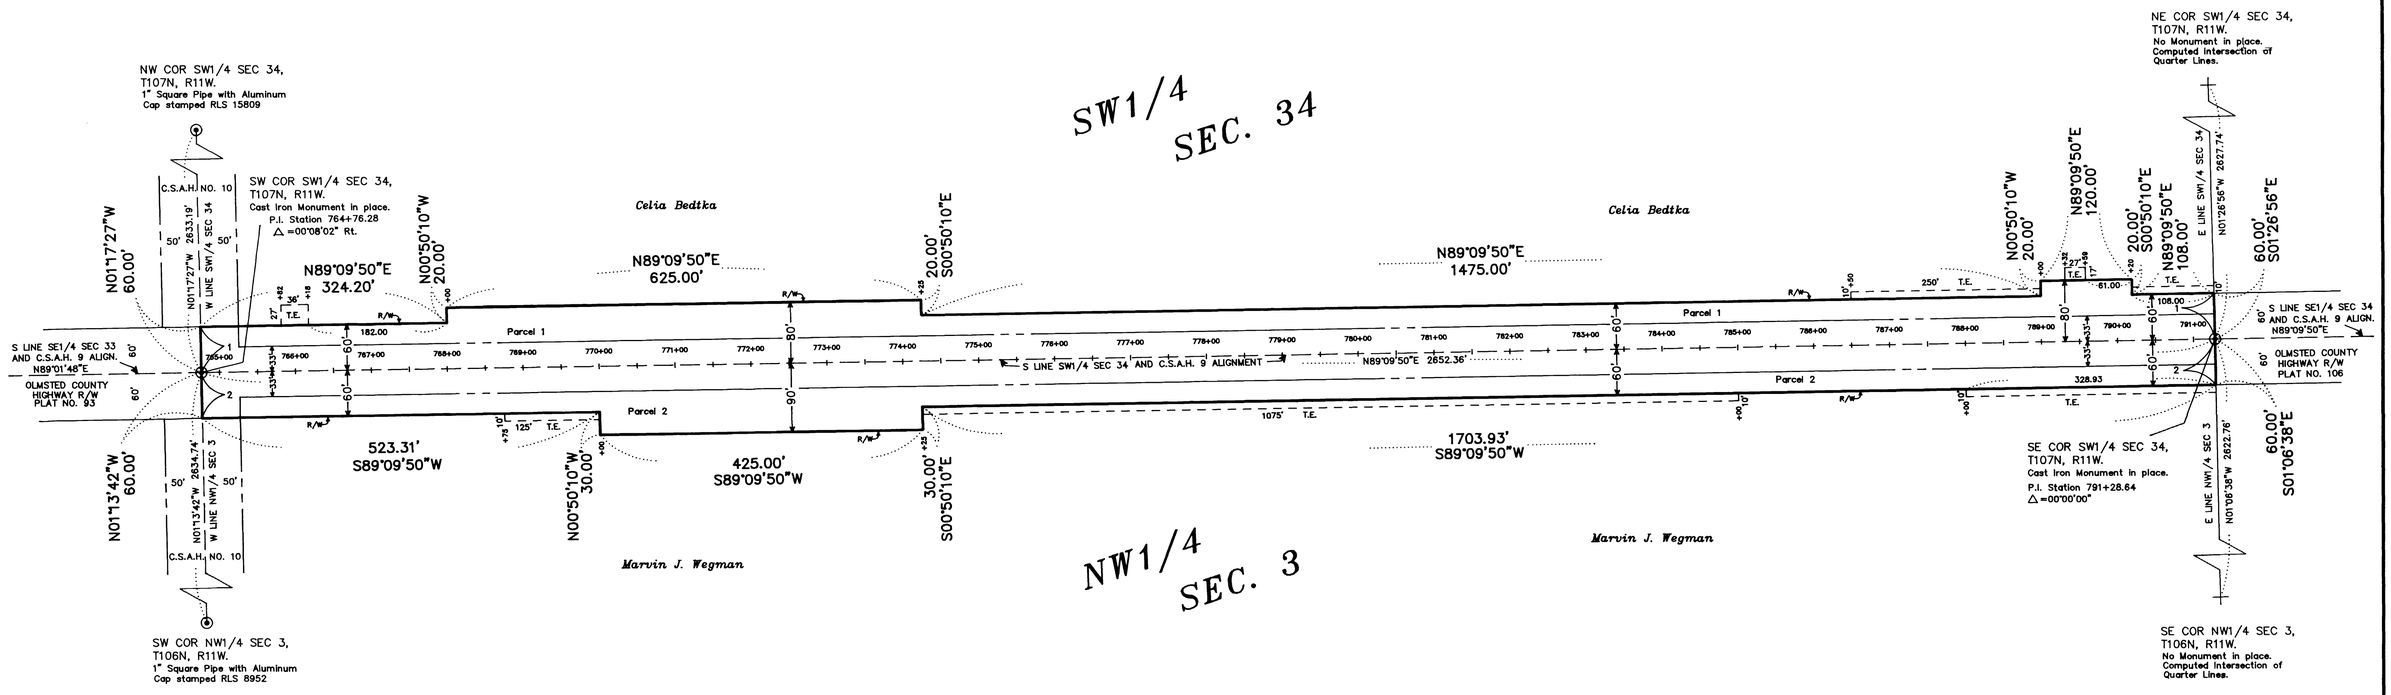

RIGHT-OF-WAY IN THE SW1/4 SEC. 34, T107N, R11W, AND THE NW1/4 SEC. 3, T106N, R11W.

PARCEL NUMBER	PARCEL OWNER	PARCEL LOCATION	TOTAL PARCEL AREA	EXISTING R/W WITHIN PARCEL	NEW R/W WITHIN PARCEL	R/W INTEREST	TEMPORARY EASEMENT	TEMPORARY EASEMENT EXPIRES ON:
1.	Celia Bedtka	SW1/4 SW1/4 Section 34 and SE1/4 SW1/4 Section 34	4.00 ac.	2.04 ac.	1.96 ac.	Easement	0.12 AC.	Completion of Project
2.	Marvin J. Wegman	NW1/4 NW1/4 Section 3 and NE1/4 NW1/4 Section 3	3.95 ac.	2.04 ac.	1.91 ac.	Easement	0.35 AC.	Completion of Project

VICINITY MAP

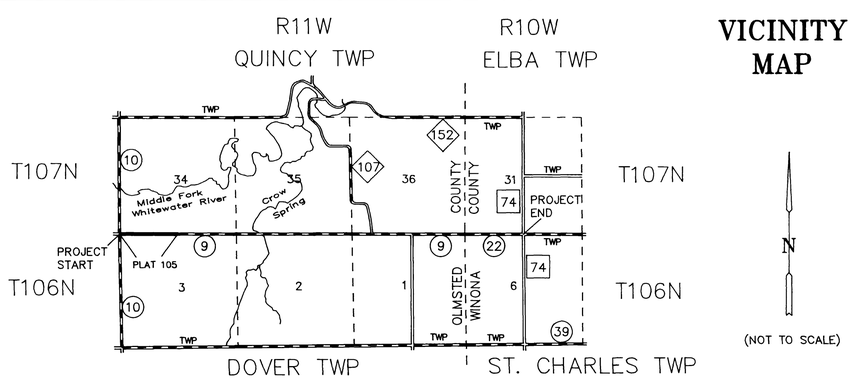

CONVENTIONAL SYMBOLS

SECTION LINE
PROPERTY LINE
RIGHT-OF-WAY BOUNDARY (R/W)
EXISTING ROAD R/W (T.E.)
TEMPORARY EASEMENT
CONTROLLED ACCESS
ACCESS OPENING (OPEN)
PARCEL IDENTIFICATION (2 Parcel 2)
OLD ROAD CENTERLINE
NEW ROAD ALIGNMENT
PUBLIC LAND SURVEY CORNER
SURVEY MONUMENT
All R/W monuments are 1 inch I.D. square pipes with cap No. RLS 15809 unless otherwise indicated. All other survey monuments are identified on the plat.
R/W BOUNDARY CORNER IDENTIFICATION (BC)

DISTANCES TO FEET (66,100 e.t.c.) ARE EXACT EXTRINSIC VALUES

COUNTY ENGINEER

I hereby certify that this plat prepared by the Olmsted County Public Works Department is a true and correct representation of the highway location and that the right-of-way is correctly designated on the plat.

Michael J. Theisen Registration No. 10397 Date 4-14-95
Olmsted County Engineer

COUNTY SURVEYOR

I hereby certify that this plat was prepared by me or under my direct supervision and that I am a duly Registered Land Surveyor under the Laws of the State of Minnesota; that this plat meets requirements of Minnesota Statutes Chapter 160.085 and Chapter 160.14, Subd. 1; that parcel ownerships are delineated on the plat; that monuments for the guidance of future surveys will be correctly placed in the ground after completion of construction; that all measurements are correctly shown on this plat; and that the outside boundary lines are correctly designated on this plat.

Edward P. Kinsler Registration No. 15809 Date 4-14-95
Olmsted County Surveyor

N

50 100 200 300 FEET

BASIS OF BEARING SYSTEM:
All bearings are in relationship to the South line of the SW1/4 Sec. 34, T107N, R11W, which is assumed to have a bearing of N89°09'50"E.

702559

COUNTY RECORDER 702559
DOCUMENT NUMBER
BOOK OF PAGE

I hereby certify that this instrument was filed in the Office of the County Recorder for record on this 24 day of April, 1995, at 8 o'clock A.M. and was duly recorded in the Olmsted County records.

Mary F. Callier
Olmsted County Recorder
Carole M. Ferrier
Deputy