
102


OLMSTED COUNTY HIGHWAY RIGHT OF WAY PLAT NO. 106

COUNTY STATE AID HIGHWAY NO. 9

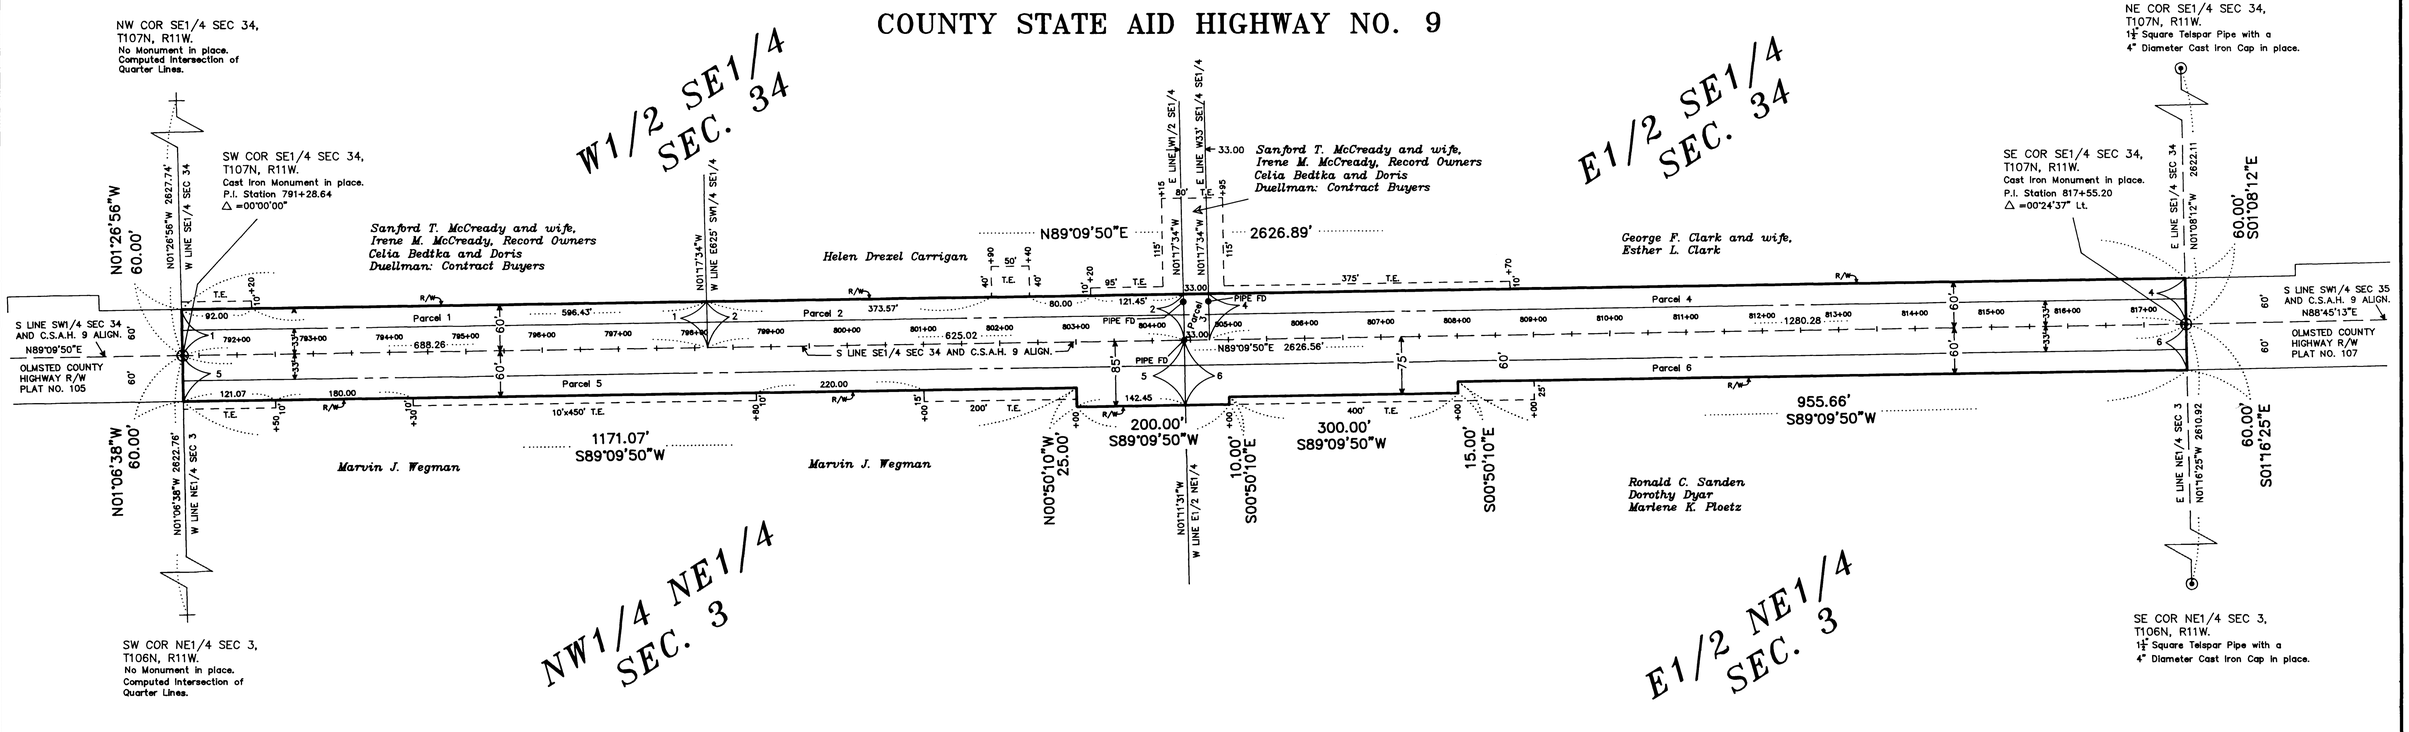

RIGHT–OF–WAY IN THE SE1/4 SEC. 34, T107N, R11W, AND THE NE1/4 SEC. 3, T106N, R11W.

PARCEL NUMBER	PARCEL OWNER	PARCEL LOCATION	TOTAL PARCEL AREA	EXISTING R/W WITHIN PARCEL	NEW R/W WITHIN PARCEL	R/W INTEREST	TEMPORARY EASEMENT	TEMPORARY EASEMENT EXPIRES ON:
1.	Sanford T. McCready and wife, Irene M. McCready, Record Owners Celia Bedtka and Doris Duellman: Contract Buyers	SW1/4 SE1/4 Section 34	0.95 ac.	0.52 ac.	0.43 ac.	Easement	0.02 ac.	Completion of Project
2.	Helen Drexel Carrigan	SW1/4 SE1/4 Section 34	0.86 ac.	0.47 ac.	0.39 ac.	Easement	0.14 ac.	Completion of Project
3.	Sanford T. McCready and wife, Irene M. McCready Celia Bedtka and Doris Duellman: Contract Buyers	SE1/4 SE1/4 Section 34	0.05 ac.	0.03 ac.	0.02 ac.	Easement	0.09 ac.	Completion of Project
4.	George F. Clark and wife, Esther L. Clark	SE1/4 SE1/4 Section 34	1.76 ac.	0.97 ac.	0.79 ac.	Easement	0.15 ac.	Completion of Project
5.	Marvin J. Wegman	NW1/4 NE1/4 Section 3	1.89 ac.	0.99 ac.	0.90 ac.	Easement	0.20 ac.	Completion of Project
6.	Ronald C. Sanden Dorothy Dyar Marlene K. Ploetz	NE1/4 NE1/4 Section 3	1.94 ac.	0.99 ac.	0.95 ac.	Easement	0.13 ac.	Completion of Project

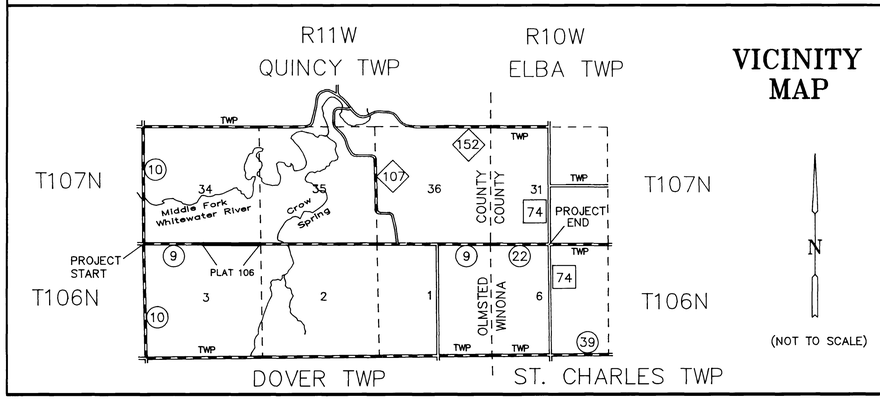

CONVENTIONAL SYMBOLS

- SECTION LINE
- PROPERTY LINE
- RIGHT–OF–WAY BOUNDARY (R/W)
- EXISTING ROAD R/W
- TEMPORARY EASEMENT (T.E.)
- CONTROLLED ACCESS
- ACCESS OPENING (OPEN)
- PARCEL IDENTIFICATION (Parcel 2)
- OLD ROAD CENTERLINE
- NEW ROAD ALIGNMENT
- PUBLIC LAND SURVEY CORNER
- SURVEY MONUMENT. All R/W monuments are 1 inch I.D. square pipes with cap No. RLS 15809 unless otherwise indicated. All other survey monuments are identified on the plat.
- R/W BOUNDARY CORNER IDENTIFICATION (BC)

DISTANCES TO FEET (66,100 e.t.c.) ARE EXACT EXTRINSIC VALUES

COUNTY ENGINEER


I hereby certify that this plat prepared by the Olmsted County Public Works Department is a true and correct representation of the highway location and that the right–of–way is correctly designated on the plat.

Michael Thuhan Registration No. 10397 Date 4-14-95
Olmsted County Engineer

COUNTY SURVEYOR

I hereby certify that this plat was prepared by me or under my direct supervision and that I am a duly Registered Land Surveyor under the Laws of the State of Minnesota; that this plat meets requirements of Minnesota Statutes Chapter 160.085 and Chapter 160.14, Subd. 1; that parcel ownerships are delineated on the plat; that monuments for the guidance of future surveys will be correctly placed in the ground after completion of construction; that all measurements are correctly shown on this plat; and that the outside boundary lines are correctly designated on this plat.

Edward P. Kwiecke Registration No. 15809 Date 4-14-95
Olmsted County Surveyor

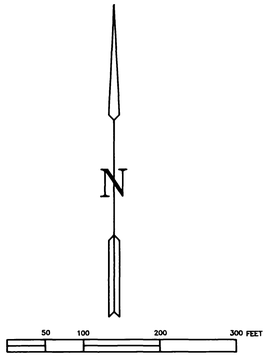

BASIS OF BEARING SYSTEM:
All bearings are in relationship to the South line of the SE1/4 Sec. 34, T107N, R11W, which is assumed to have a bearing of N89°09'50"E.

COUNTY RECORDER
DOCUMENT NUMBER 702560 732567
BOOK ____ OF ____ PAGE ____

I hereby certify that this instrument was filed in the Office of the County Recorder for record on this 24 day of April, 1995, at 3 o'clock P.M. and was duly recorded in the Olmsted County records.

Mary F. Collier
Olmsted County Recorder
Carole M. Ferries
Deputy