
103

OLMSTED COUNTY HIGHWAY RIGHT OF WAY PLAT NO. 107


COUNTY STATE AID HIGHWAY NO. 9

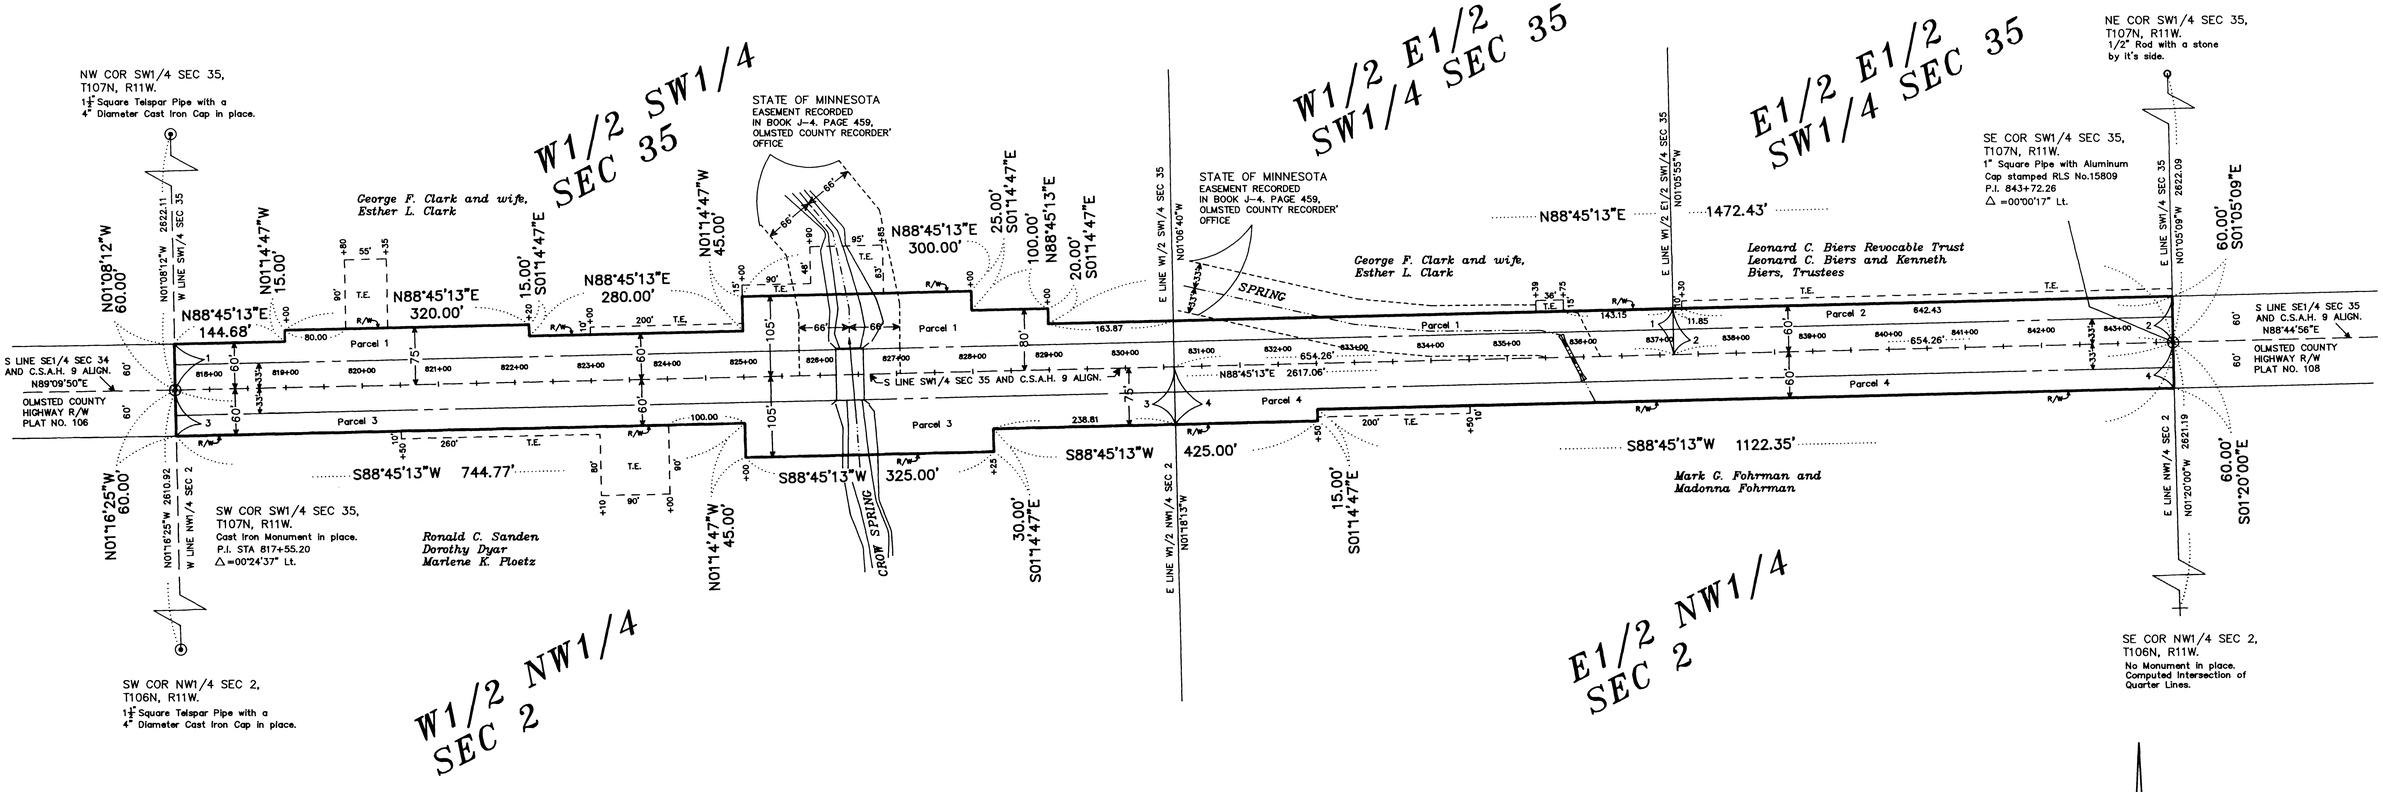

RIGHT-OF-WAY IN THE SW1/4 SEC. 35, T107N, R11W, AND THE NW1/4 SEC. 2, T106N, R11W.

PARCEL NUMBER	PARCEL OWNER	PARCEL LOCATION	TOTAL PARCEL AREA	EXISTING R/W WITHIN PARCEL	NEW R/W WITHIN PARCEL	R/W INTEREST	TEMPORARY EASEMENT	TEMPORARY EASEMENT EXPIRES ON:
1.	George F. Clark and wife, Esther L. Clark	SW1/4 SW1/4 Section 35 and SE1/4 SW1/4 Section 35	3.17 ac.	1.49 ac.	1.68 ac.	Easement	0.34 ac.	Completion of Project
2.	Leonard C. Biers Revocable Trust, Leonard C. Biers and Kenneth Biers as Trustees	SE1/4 SW1/4 Section 35	0.90 ac.	0.49 ac.	0.41 ac.	Easement	0.15 ac.	Completion of Project
3.	Ronald C. Sanden Dorothy Dyar Marlene K. Ploetz	NW1/4 NW1/4 Section 2	2.22 ac.	0.99 ac.	1.23 ac.	Easement	0.25 ac.	Completion of Project
4.	Mark G. Fohrman and Madonna Fohrman	NE1/4 NW1/4 Section 2	1.87 ac.	0.99 ac.	0.88 ac.	Easement	0.05 ac.	Completion of Project

VICINITY MAP

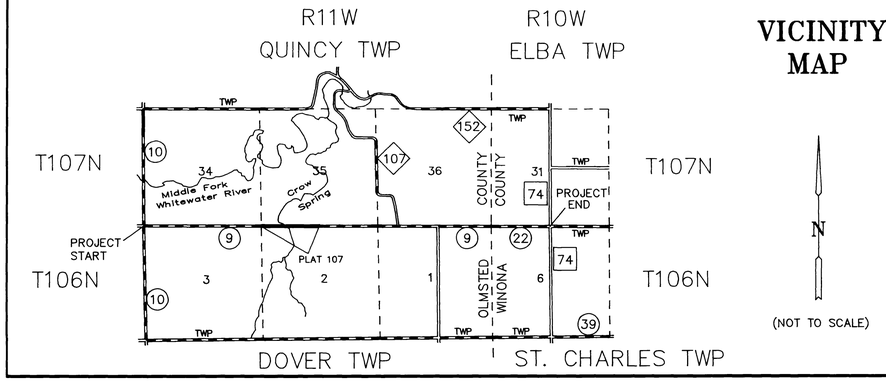

CONVENTIONAL SYMBOLS

- SECTION LINE
- PROPERTY LINE
- RIGHT-OF-WAY BOUNDARY (R/W)
- EXISTING ROAD R/W (T.E.)
- TEMPORARY EASEMENT
- CONTROLLED ACCESS
- ACCESS OPENING (OPEN)
- PARCEL IDENTIFICATION (2 Parcel 2 2)
- OLD ROAD CENTERLINE
- NEW ROAD ALIGNMENT
- PUBLIC LAND SURVEY CORNER
- SURVEY MONUMENT — All R/W monuments are 1 inch I.D. square pipes with cap No. RLS 15809 unless otherwise indicated. All other survey monuments are identified on the plat.
- R/W BOUNDARY CORNER IDENTIFICATION (BC)

DISTANCES TO FEET (66,100 e.t.c.) ARE EXACT EXTRINSIC VALUES

COUNTY ENGINEER


I hereby certify that this plat prepared by the Olmsted County Public Works Department is a true and correct representation of the highway location and that the right-of-way is correctly designated on the plat.

Michael J. Sheehan Registration No. 10397 Date 4-14-95
Olmsted County Engineer

COUNTY SURVEYOR

I hereby certify that this plat was prepared by me or under my direct supervision and that I am a duly Registered Land Surveyor under the Laws of the State of Minnesota; that this plat meets requirements of Minnesota Statutes Chapter 160.085 and Chapter 160.14, Subd. 1; that parcel ownerships are delineated on the plat; that monuments for the guidance of future surveys will be correctly placed in the ground after completion of construction; that all measurements are correctly shown on this plat; and that the outside boundary lines are correctly designated on this plat.

Edward P. Kinsle Registration No. 15809 Date 4-14-95
Olmsted County Surveyor

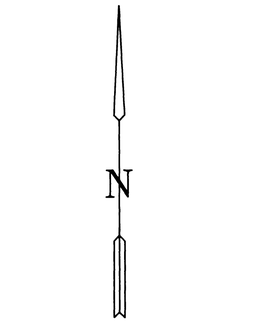

BASIS OF BEARING SYSTEM:
All bearings are in relationship to the South line of the SW1/4 Sec. 35, T107N, R11W, which is assumed to have a bearing of N88°45'13"E.

COUNTY RECORDER 702561
DOCUMENT NUMBER
BOOK OF PAGE

I hereby certify that this instrument was filed in the Office of the County Recorder for record on this 24 day of April, 1995, at 3 o'clock P.M. and was duly recorded in the Olmsted County records.

Mary F. Leehier
Olmsted County Recorder
Harold M. Ferris
Deputy