
106


OLMSTED COUNTY HIGHWAY RIGHT OF WAY PLAT NO. 110

COUNTY STATE AID HIGHWAY NO. 9

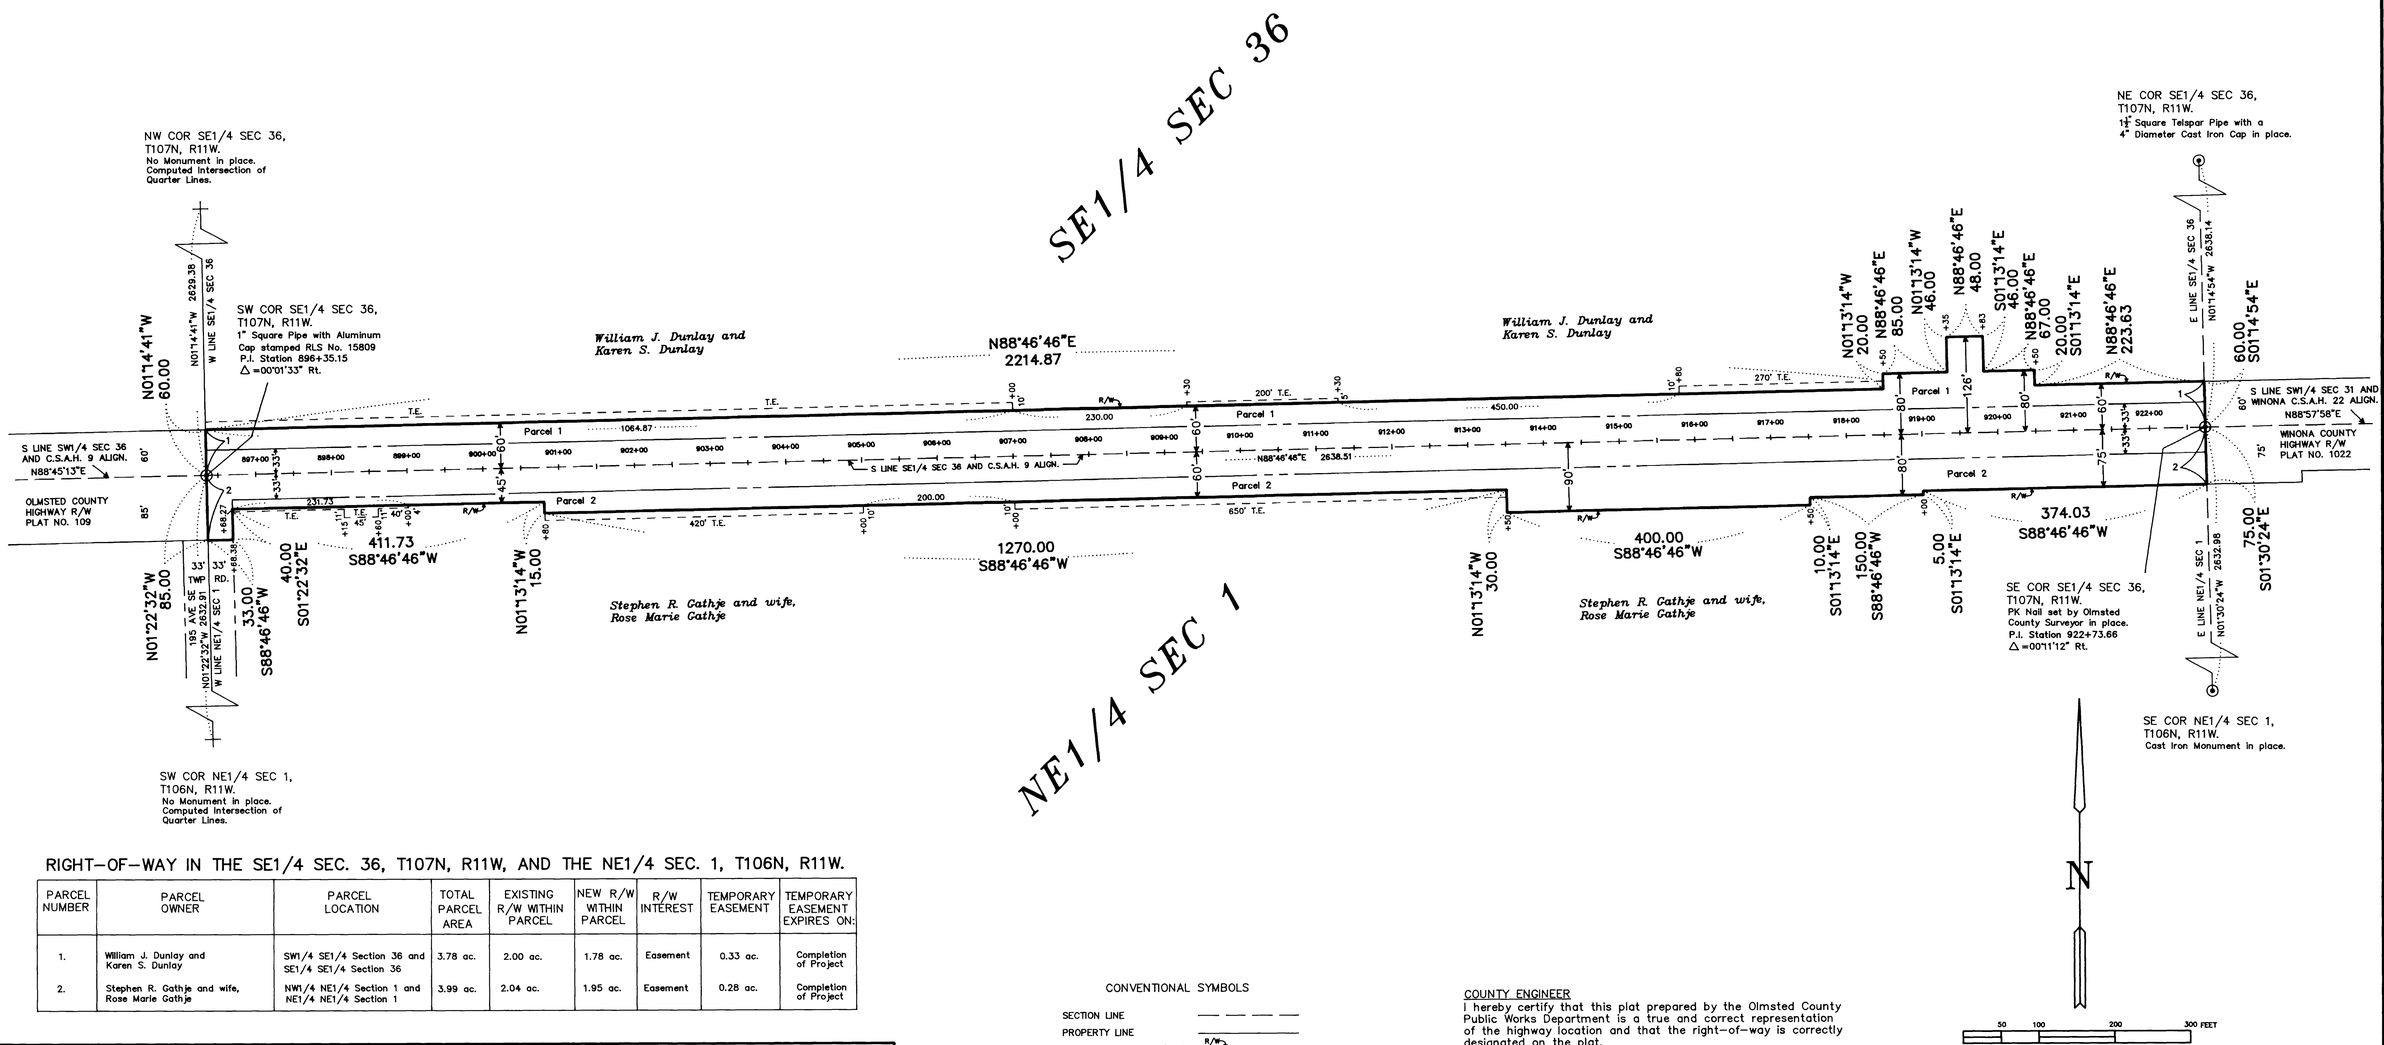

RIGHT-OF-WAY IN THE SE1/4 SEC. 36, T107N, R11W, AND THE NE1/4 SEC. 1, T106N, R11W.

PARCEL NUMBER	PARCEL OWNER	PARCEL LOCATION	TOTAL PARCEL AREA	EXISTING R/W WITHIN PARCEL	NEW R/W WITHIN PARCEL	R/W INTEREST	TEMPORARY EASEMENT	TEMPORARY EASEMENT EXPIRES ON:
1.	William J. Dunlay and Karen S. Dunlay	SW1/4 SE1/4 Section 36 and SE1/4 SE1/4 Section 36	3.78 ac.	2.00 ac.	1.78 ac.	Easement	0.33 ac.	Completion of Project
2.	Stephen R. Gathje and wife, Rose Marie Gathje	NW1/4 NE1/4 Section 1 and NE1/4 NE1/4 Section 1	3.99 ac.	2.04 ac.	1.95 ac.	Easement	0.28 ac.	Completion of Project

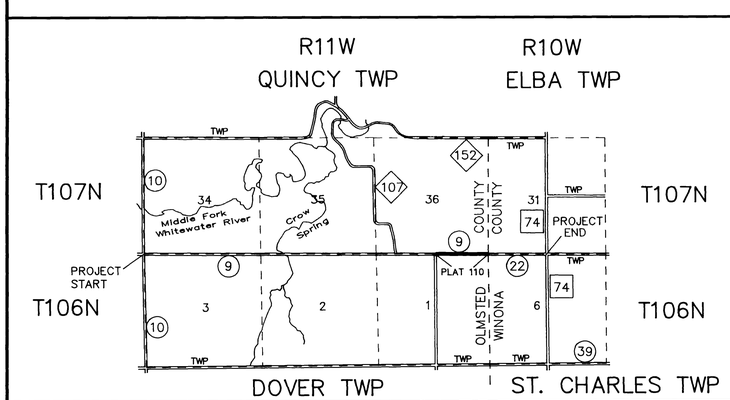

CONVENTIONAL SYMBOLS

- SECTION LINE
- PROPERTY LINE
- RIGHT-OF-WAY BOUNDARY (R/W)
- EXISTING ROAD R/W (T.E.)
- TEMPORARY EASEMENT
- CONTROLLED ACCESS
- ACCESS OPENING (OPEN)
- PARCEL IDENTIFICATION (Parcel 2)
- OLD ROAD CENTERLINE
- NEW ROAD ALIGNMENT
- PUBLIC LAND SURVEY CORNER
- SURVEY MONUMENT — All R/W monuments are 1 inch I.D. square pipes with cap No. RLS 15809 unless otherwise indicated. All other survey monuments are identified on the plat.
- R/W BOUNDARY CORNER IDENTIFICATION (BC)

DISTANCES TO FEET (66,100 e.t.c.) ARE EXACT EXTRINSIC VALUES

COUNTY ENGINEER

I hereby certify that this plat prepared by the Olmsted County Public Works Department is a true and correct representation of the highway location and that the right-of-way is correctly designated on the plat.

Michael Sheehan — Registration No. 18397 — Date 6-29-95

Michael Sheehan
Olmsted County Engineer

COUNTY SURVEYOR

I hereby certify that this plat was prepared by me or under my direct supervision and that I am a duly Registered Land Surveyor under the Laws of the State of Minnesota; that this plat meets requirements of Minnesota Statutes, Section 160.085 and Section 160.14, Subd. 1; that parcel ownerships are delineated on the plat; that monuments for the guidance of future surveys will be correctly placed in the ground after completion of construction; that all measurements are correctly shown on this plat; and that the outside boundary lines are correctly designated on this plat.

Edward P. Kuisle — Registration No. 15809 — Date 6-28-95

Edward P. Kuisle
Olmsted County Surveyor

Orig. Scale: 1 Inch = 100 Feet

BASIS OF BEARING SYSTEM:
All bearings are in relationship to the South line of the SE1/4 Sec. 36, T107N, R11W, which is assumed to have a bearing of N88°46'46"E.

707891

COUNTY RECORDER
DOCUMENT NUMBER_____
BOOK____ OF ____ PAGE____

I hereby certify that this instrument was filed in the Office of the County Recorder for record on this 7 day of July, 1995 at 10 o'clock A M. and was duly recorded in the Olmsted County records.

MARY GALLIER
Olmsted County Recorder
Catherine L Lee
Deputy