
OLMSTED COUNTY HIGHWAY RIGHT OF WAY PLAT NO. 114

COUNTY ROAD NO. 117

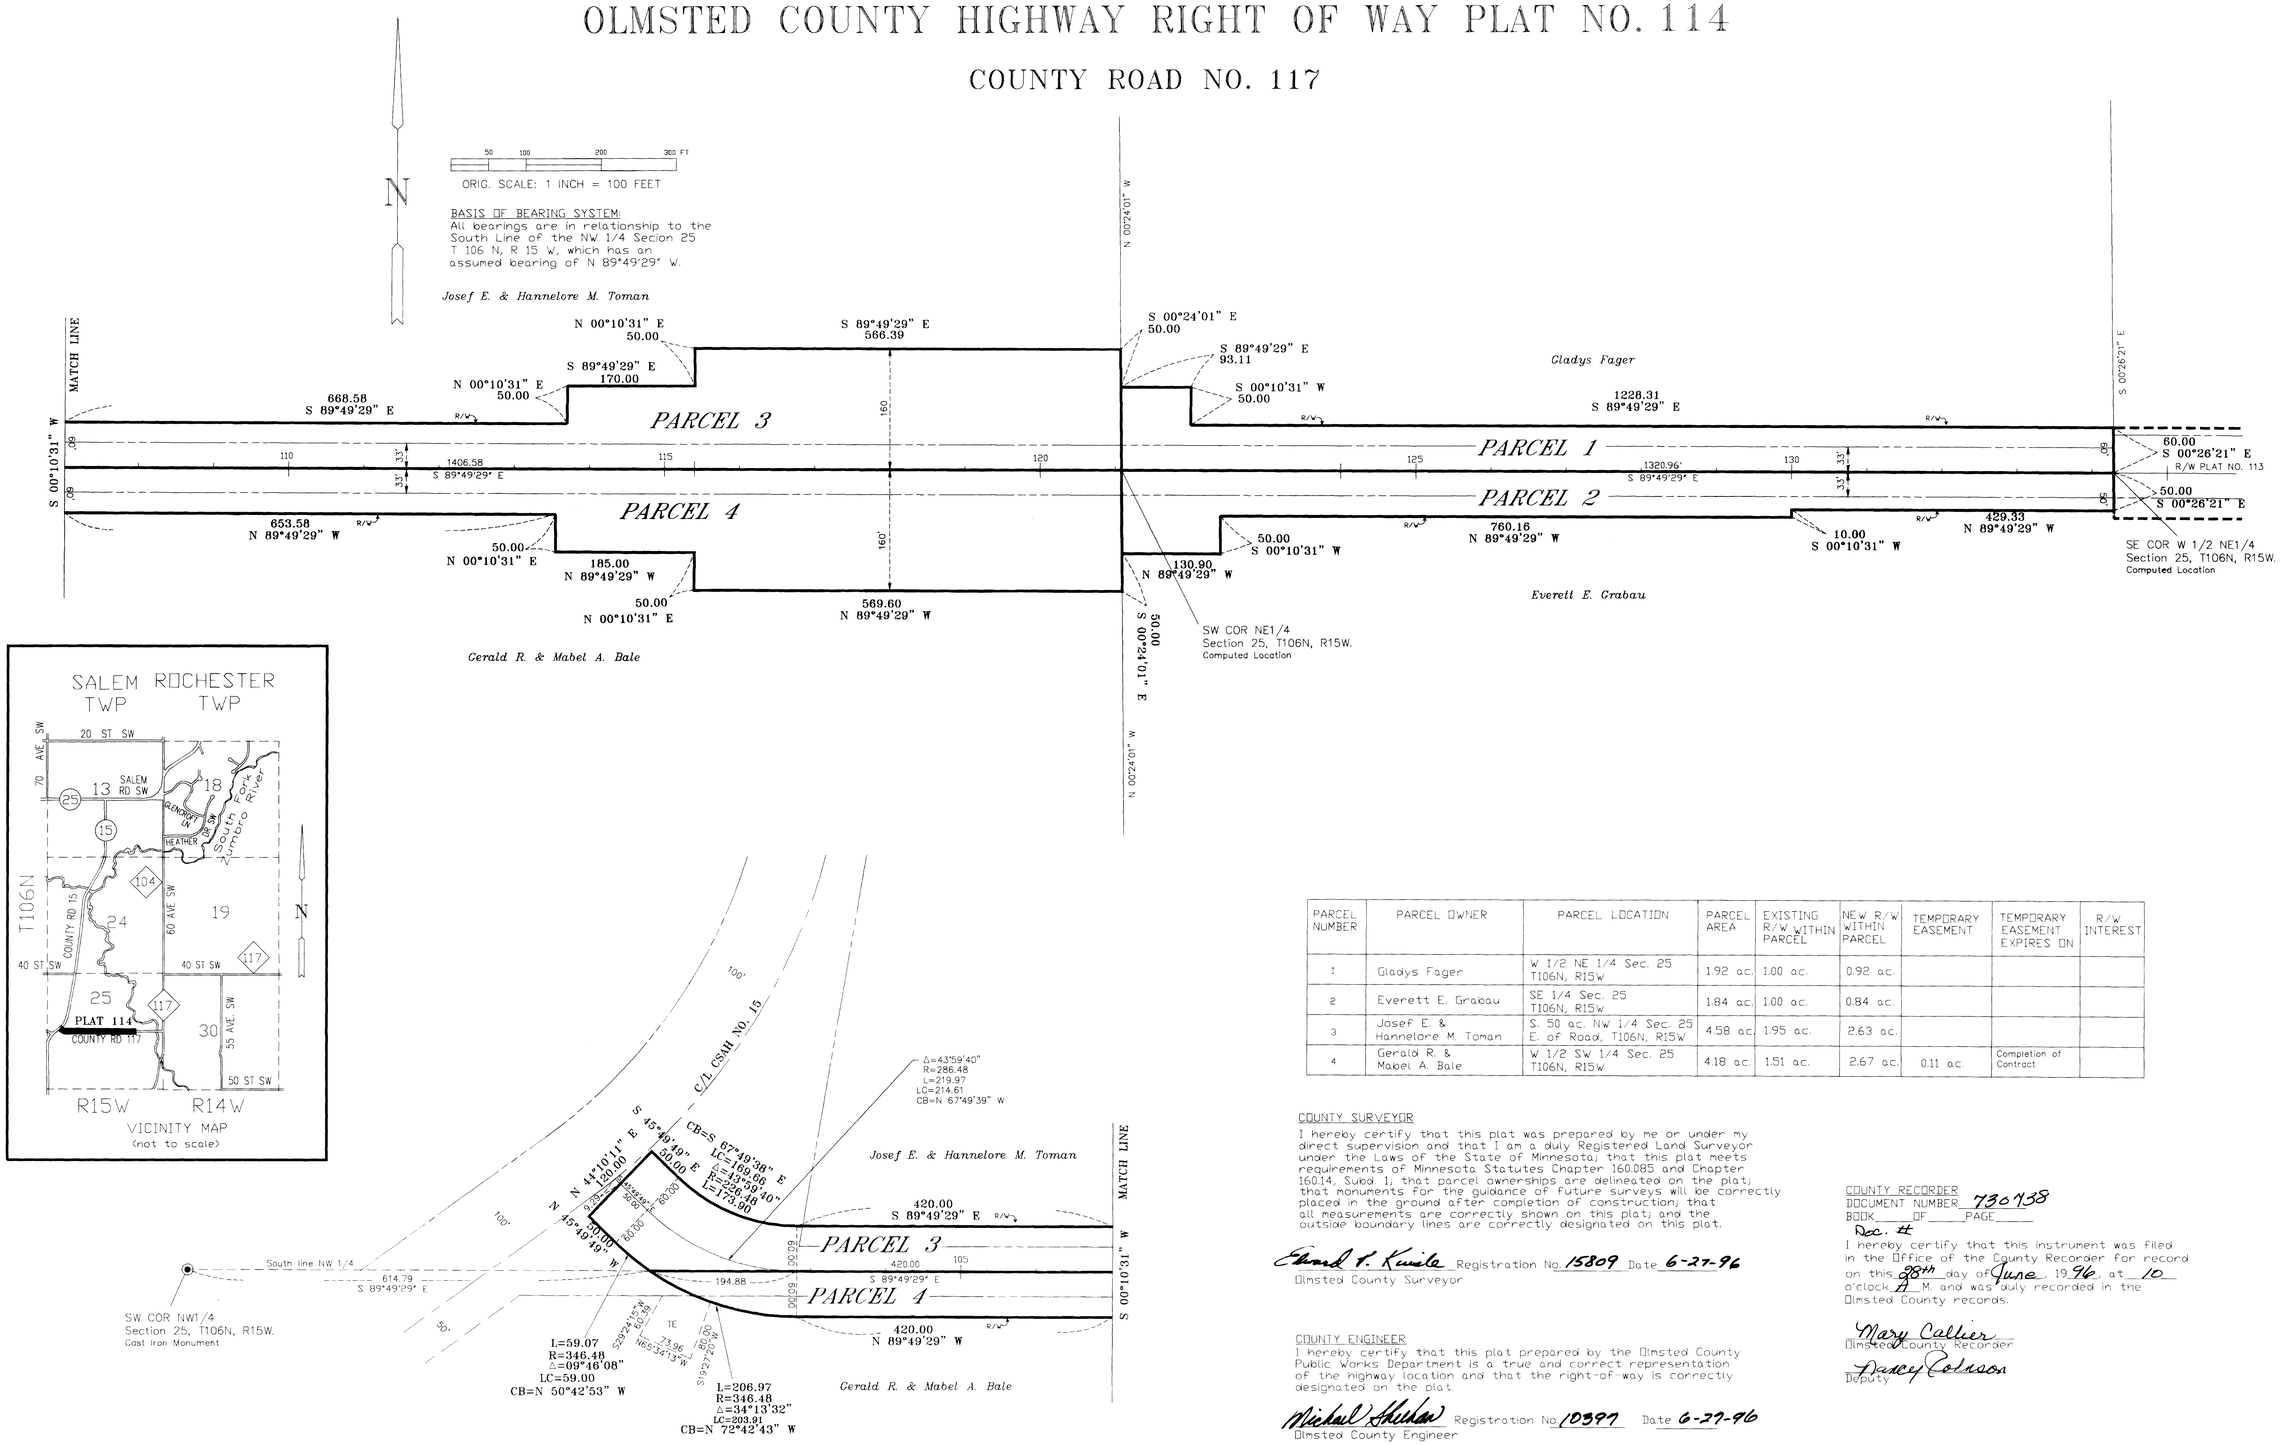

PARCEL NUMBER	PARCEL OWNER	PARCEL LOCATION	PARCEL AREA	EXISTING R/W WITHIN PARCEL	NEW R/W WITHIN PARCEL	TEMPORARY EASEMENT	TEMPORARY EASEMENT EXPIRES ON	R/W INTEREST
1	Gladys Fager	W 1/2 NE 1/4 Sec. 25 T106N, R15W	1.92 ac.	1.00 ac.	0.92 ac.			
2	Everett E. Grabau	SE 1/4 Sec. 25 T106N, R15W	1.84 ac.	1.00 ac.	0.84 ac.			
3	Josef E. & Hannelore M. Toman	S. 50 ac. NW 1/4 Sec. 25 E. of Road, T106N, R15W	4.58 ac.	1.95 ac.	2.63 ac.			
4	Gerald R. & Mabel A. Bale	W 1/2 SW 1/4 Sec. 25 T106N, R15W	4.18 ac.	1.51 ac.	2.67 ac.	0.11 ac.	Completion of Contract	

COUNTY SURVEYOR

I hereby certify that this plat was prepared by me or under my direct supervision and that I am a duly Registered Land Surveyor under the Laws of the State of Minnesota; that this plat meets requirements of Minnesota Statutes Chapter 160.085 and Chapter 160.14, Subd. 1; that parcel ownerships are delineated on the plat; that monuments for the guidance of future surveys will be correctly placed in the ground after completion of construction; that all measurements are correctly shown on this plat; and the outside boundary lines are correctly designated on this plat.

Edward F. Kwiecke Registration No. 15809 Date 6-27-96
Olmsted County Surveyor

COUNTY ENGINEER

I hereby certify that this plat prepared by the Olmsted County Public Works Department is a true and correct representation of the highway location and that the right-of-way is correctly designated on the plat.

Michael J. Hellman Registration No. 10397 Date 6-27-96
Olmsted County Engineer

COUNTY RECORDER

DOCUMENT NUMBER 730738
BOOK ____ OF ____ PAGE ____
Doc. #

I hereby certify that this instrument was filed in the Office of the County Recorder for record on this 28th day of June, 1996, at 10 o'clock A M. and was duly recorded in the Olmsted County records.

Mary Callier
Olmsted County Recorder
Deputy Darcy Colvson

011