
119

AMENDED OLMSTED COUNTY HIGHWAY RIGHT OF WAY PLAT NO. 116

COUNTY STATE AID HIGHWAY NO. 2

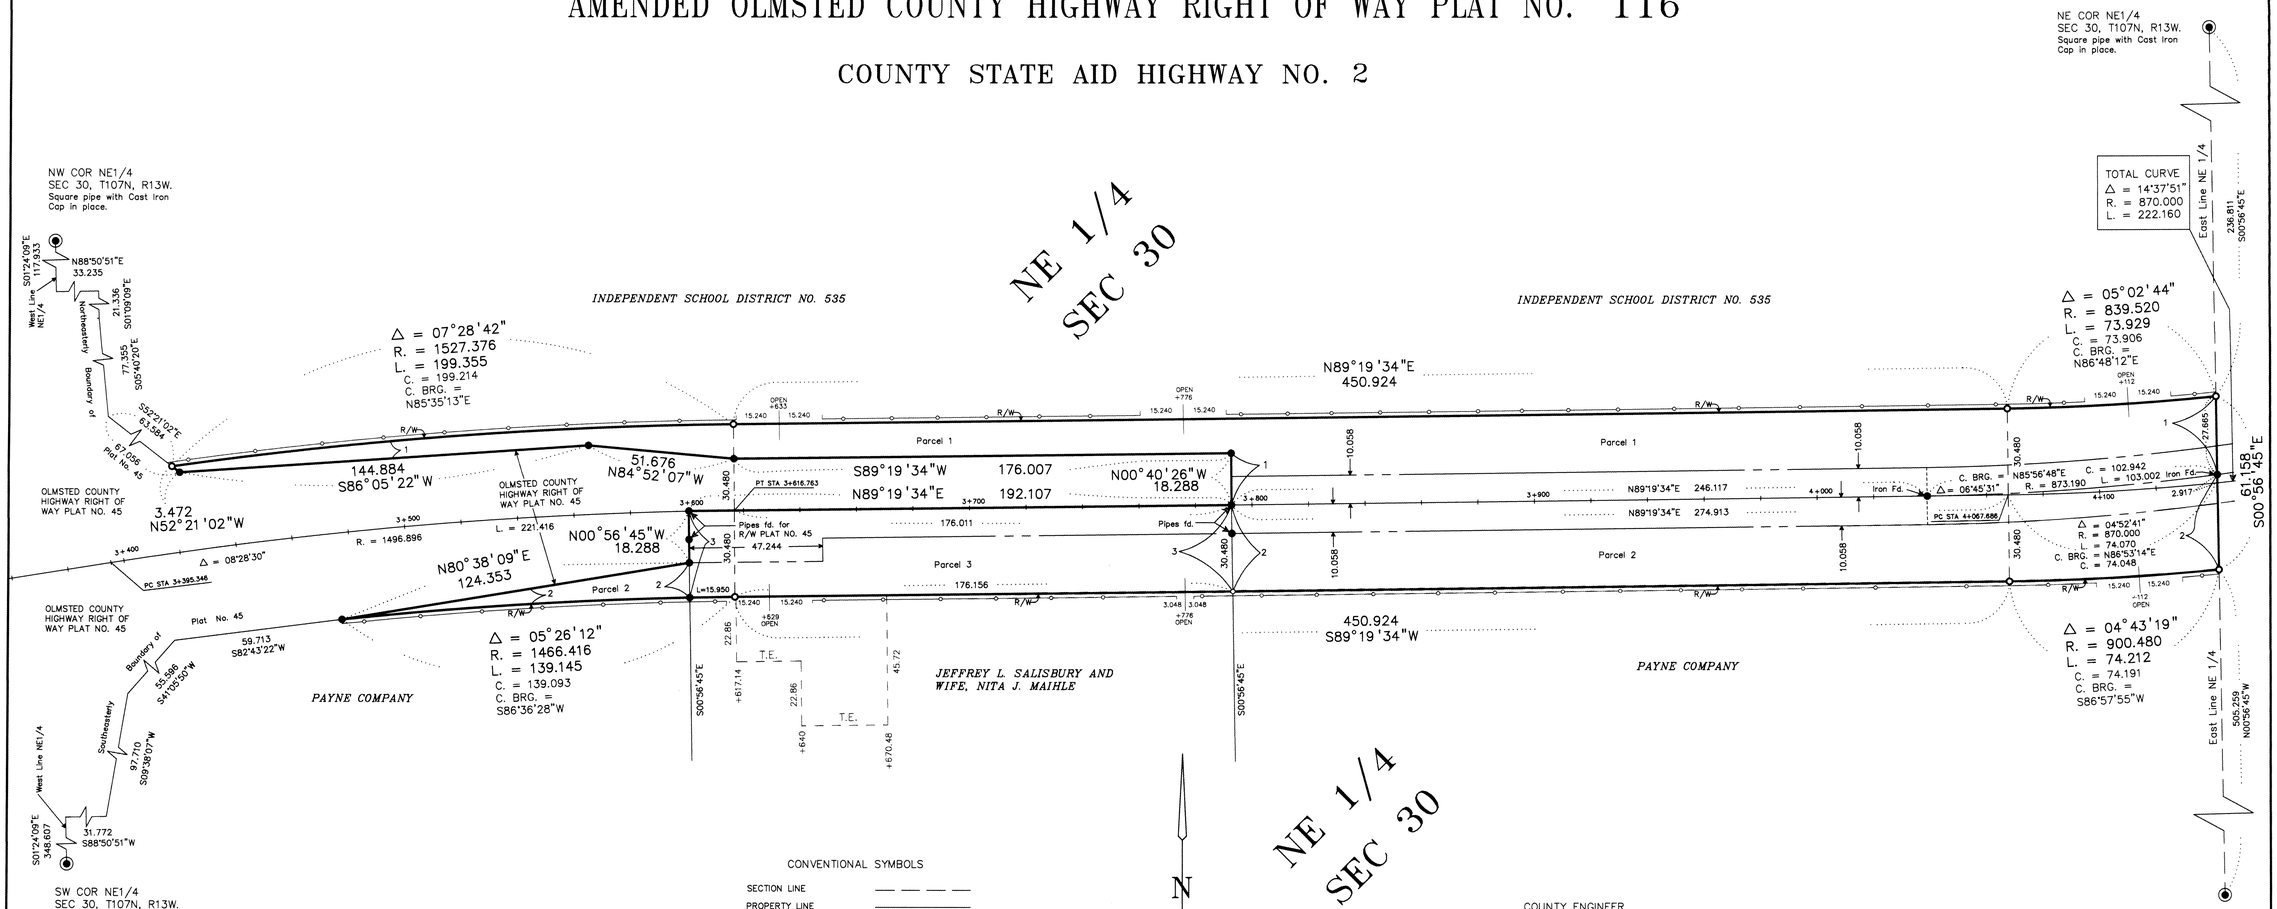

CONVENTIONAL SYMBOLS

- SECTION LINE
- PROPERTY LINE
- RIGHT-OF-WAY BOUNDARY (R/W)
- EXISTING ROAD R/W
- TEMPORARY EASEMENT (T.E.)
- CONTROLLED ACCESS
- ACCESS OPENING (OPEN)
- PARCEL IDENTIFICATION (2 Parcel 2 2)
- OLD ROAD CENTERLINE
- NEW ROAD ALIGNMENT
- PUBLIC LAND SURVEY CORNER
- SURVEY MONUMENT
- All R/W monuments set are 1 inch I.D. square pipes with cap No. RLS 15809 unless otherwise indicated.
- All monuments found are 1 inch I.D. square square pipes with cap No. RLS 8952 unless otherwise indicated.
- R/W BOUNDARY CORNER IDENTIFICATION (BC)


DISTANCES TO METERS (50,100 e.t.c.) ARE EXACT EXTRINSIC VALUES

BASIS OF BEARING SYSTEM:
All bearings are in relationship to the east line of the NE1/4 Section 30, T107N, R13W, which is assumed to have a bearing of N00°56'45"W.

0 10 50 100 METERS

Orig. Scale: 1 Centimeter = 10 Meters

LINEAR AND AREA UNITS:
All distances are in meters and all areas are in hectares. To convert meters to feet multiply the meters by 3.28083333 and to convert hectares to acres multiply the hectares by 2.471.

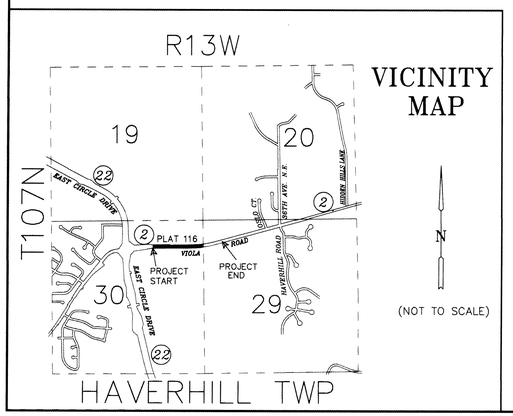

RIGHT-OF-WAY IN THE NE1/4 SECTION 30, T107N, R13W.

PARCEL NUMBER	PARCEL OWNER	PARCEL LOCATION	TOTAL PARCEL AREA	EXISTING R/W WITHIN PARCEL	NEW R/W WITHIN PARCEL	R/W INTEREST	TEMPORARY EASEMENT	TEMPORARY EASEMENT EXPIRES ON
1.	Independent School District No. 535	NE1/4 NE1/4 and NW1/4 NE1/4 Section 30	1.392 hectares	0.351 hectares	1.041 hectares	Easement		
2.	Payne Company	NE1/4 NE1/4 and NW1/4 NE1/4 Section 30	1.142 hectares	0.351 hectares	0.791 hectares	Fee		
3.	Jeffrey L. Salisbury and wife, Nita J. Maihle	NE1/4 NE1/4 and NW1/4 NE1/4 Section 30	0.585 hectares	0.232 hectares	0.353 hectares	Fee	0.192 hectares	Completion of Project

COUNTY ENGINEER
I hereby certify that this plat prepared by the Olmsted County Public Works Department is a true and correct representation of the highway location and that the right-of-way is correctly designated on the plat.

Michael Sheehan Registration No. 10397 Date 12-10-98
Michael Sheehan
Olmsted County Engineer

COUNTY SURVEYOR
I hereby certify that this plat was prepared by me or under my direct supervision and that I am a duly Registered Land Surveyor under the Laws of the State of Minnesota; that this plat meets requirements of Minnesota Statutes, Section 160.085 and Section 160.14, Subd. 1; that parcel ownerships are delineated on the plat; that monuments for the guidance of future surveys will be correctly placed in the ground after completion of construction; that all measurements are correctly shown on this plat; and that the outside boundary lines are correctly designated on this plat.

Edward P. Kuisle Registration No. 15809 Date 12-10-98
Edward P. Kuisle
Olmsted County Surveyor

799037

COUNTY RECORDER
DOCUMENT NUMBER_____
BOOK____OF____PAGE____

I hereby certify that this instrument was filed in the Office of the County Recorder for record on this 10th day of Dec, 1998, at 10½ o'clock A.M. and was duly recorded in the Olmsted County records.

Daniel Gabbert
Olmsted County Recorder
Nancy Gottschee
Deputy