
OLMSTED COUNTY HIGHWAY RIGHT OF WAY PLAT NO. 117

COUNTY STATE AID HIGHWAY NO. 2

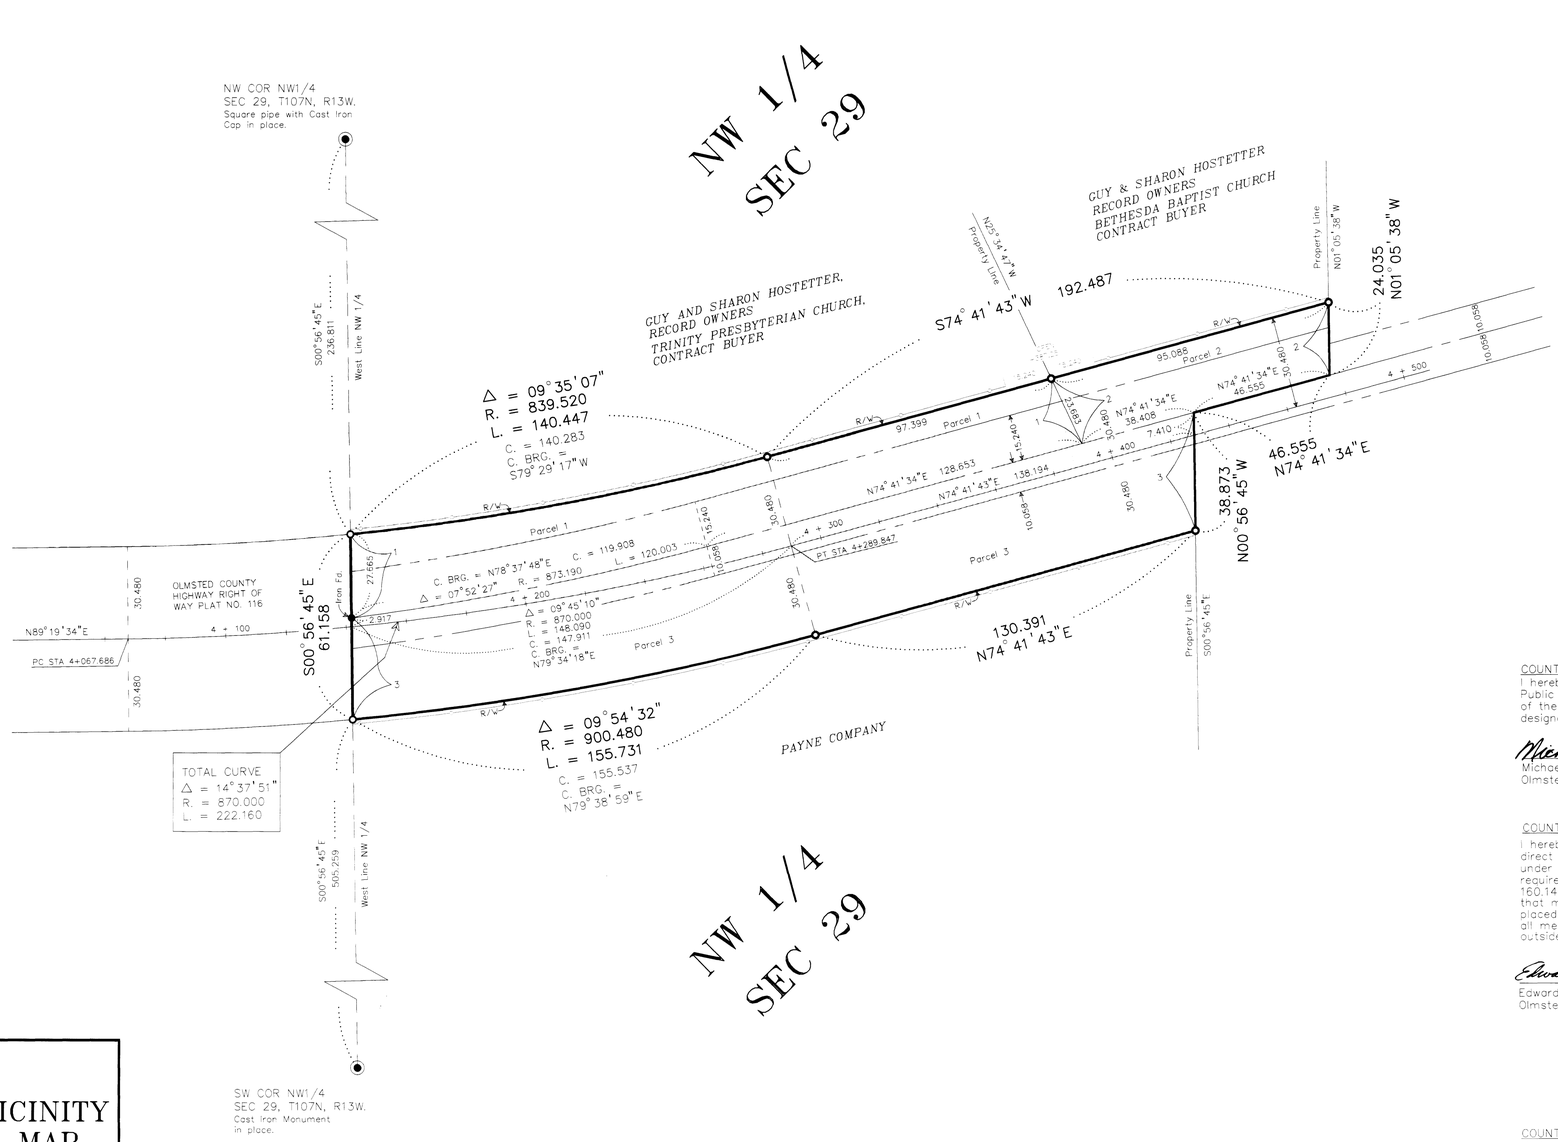

CONVENTIONAL SYMBOLS

- SECTION LINE
- PROPERTY LINE
- RIGHT-OF-WAY BOUNDARY (R/W)
- EXISTING ROAD R/W
- TEMPORARY EASEMENT (T.E.)
- CONTROLLED ACCESS
- ACCESS OPENING (OPEN)
- PARCEL IDENTIFICATION (2 Parcel 2 2)
- OLD ROAD CENTERLINE
- NEW ROAD ALIGNMENT
- PUBLIC LAND SURVEY CORNER
- SURVEY MONUMENTS
  All R/W monuments set are 1 inch I.D. square pipes with cap No. RLS 15809 unless otherwise indicated.
  All survey monuments found are described on the plat.
- R/W BOUNDARY CORNER IDENTIFICATION (BC)

DISTANCES TO METERS (50,100 e.t.c.) ARE EXACT EXTRINSIC VALUES

N


BASIS OF BEARING SYSTEM:
All bearings are in relationship to the west line of the NW1/4 Section 29, T107N, R13W, which is assumed to have a bearing of N00°56'45"W.

0 10 50 100 METERS

Orig. Scale: 1 Centimeter = 10 Meters

LINEAR AND AREA UNITS:
All distances are in meters and all areas are in hectares. To convert meters to feet multiply the meters by 3.28083333 and to convert hectares to acres multiply the hectares by 2.471.

VICINITY MAP

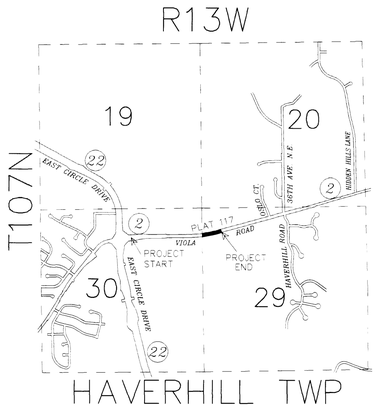

(NOT TO SCALE)

RIGHT-OF-WAY IN THE NW1/4 SECTION 29, T107N, R13W.

PARCEL NUMBER	PARCEL OWNER	PARCEL LOCATION	TOTAL PARCEL AREA	EXISTING R/W WITHIN PARCEL	NEW R/W WITHIN PARCEL	R/W INTEREST
1.	Guy and Sharon Hostetter, Record Owners Trinity Presbyterian Church, Contract Buyer	NW1/4 NW1/4 Section 29	0.594 hectares	0.375 hectares	0.220 hectares	Fee
2.	Guy and Sharon Hostetter, Record Owners Bethesda Baptist Church, Contract Buyer	NW1/4 NW1/4 Section 29	0.210 hectares	0.134 hectares	0.075 hectares	Fee
3.	Payne Company	NW1/4 NW1/4 Section 29	1.050 hectares	0.289 hectares	0.761 hectares	Fee

COUNTY ENGINEER
I hereby certify that this plat, prepared by the Olmsted County Public Works Department, is a true and correct representation of the highway location and that the right-of-way is correctly designated on the plat.

Michael Sheehan Registration No. 10397 Date 9-5-97
Michael Sheehan
Olmsted County Engineer

COUNTY SURVEYOR
I hereby certify that this plat was prepared by me or under my direct supervision and that I am a duly Registered Land Surveyor under the Laws of the State of Minnesota; that this plat meets requirements of Minnesota Statutes, Section 160.085 and Section 160.14, Subd. 1; that parcel ownerships are delineated on the plat; that monuments for the guidance of future surveys will be correctly placed in the ground after completion of construction; that all measurements are correctly shown on this plat; and that the outside boundary lines are correctly designated on this plat.

Edward P. Kuisle Registration No. 15809 Date 9-5-97
Edward P. Kuisle
Olmsted County Surveyor

COUNTY RECORDER
DOCUMENT NUMBER 759798
BOOK____ OF____ PAGE____

I hereby certify that this instrument was filed in the Office of the County Recorder for record on this 8th day of Sept., 1997, at 9 o'clock A.M. and was duly recorded in the Olmsted County records.

Daniel D. Hall
Olmsted County Recorder
Nancy Johnson
Deputy