
116

OLMSTED COUNTY HIGHWAY RIGHT OF WAY PLAT NO. 118

COUNTY ROAD NO. 120

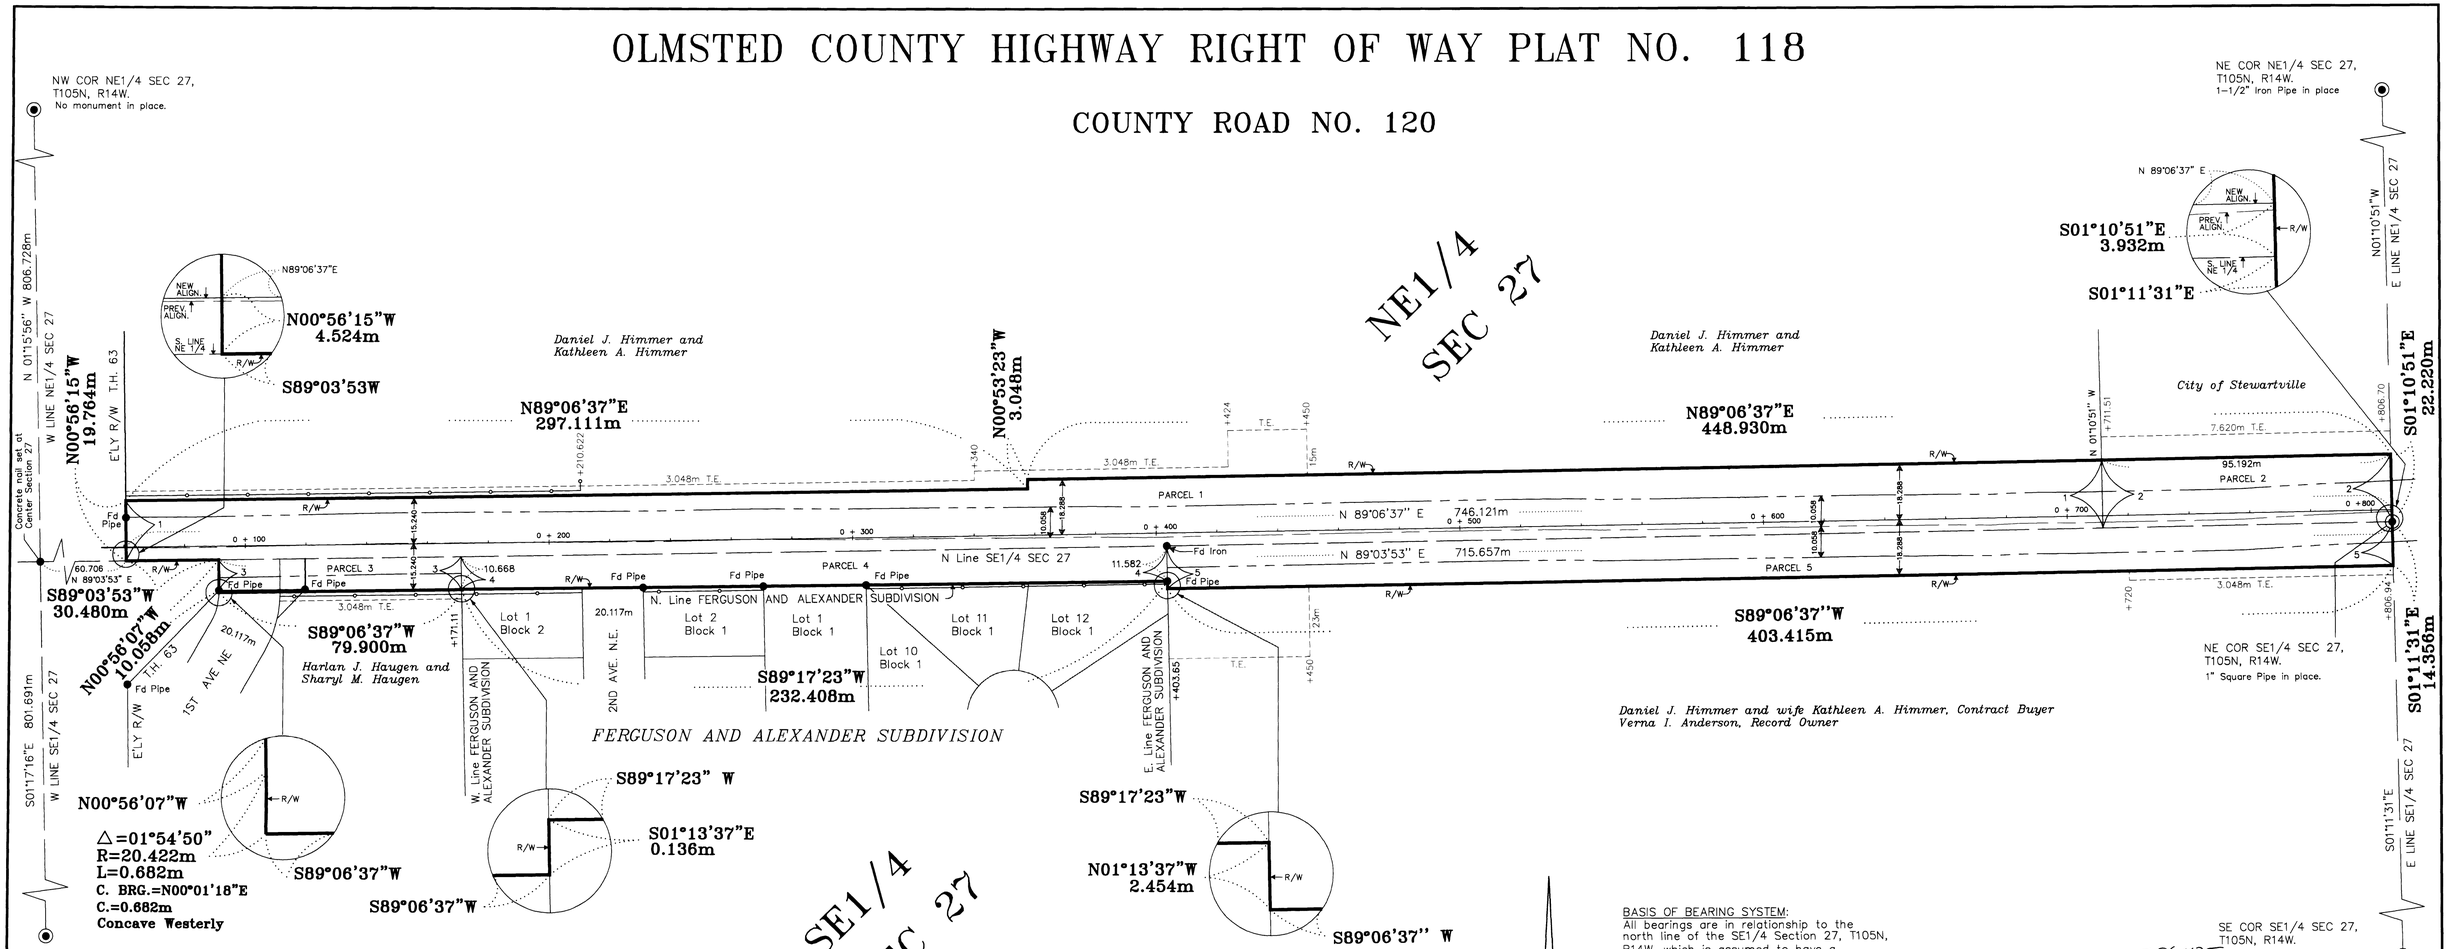


BASIS OF BEARING SYSTEM:
All bearings are in relationship to the north line of the SE1/4 Section 27, T105N, R14W, which is assumed to have a bearing of N89°03'53"E.

0 10 50 100 METERS

Orig. Scale: 1 Centimeter = 10 Meters

LINEAR AND AREA UNITS:
All distances are in meters and all areas are in hectares. To convert meters to feet multiply the meters by 3.28083333 and to convert hectares to acres multiply the hectares by 2.471.

VICINITY MAP

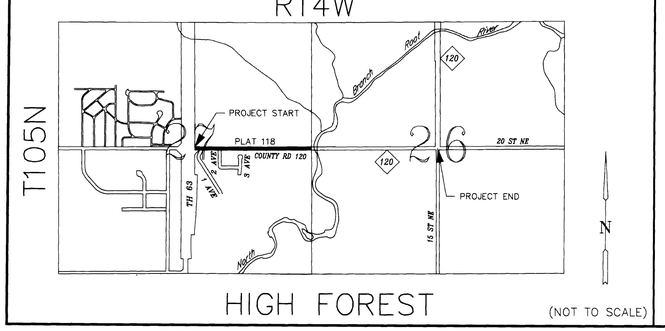

RIGHT-OF-WAY IN THE NE1/4 AND THE SE1/4 SECTION 27, T105N, R14W.

PARCEL NUMBER	PARCEL OWNER	PARCEL LOCATION	TOTAL PARCEL AREA	EXISTING R/W WITHIN PARCEL	NEW R/W WITHIN PARCEL	R/W INTEREST	TEMPORARY EASEMENT	TEMPORARY EASEMENT EXPIRES ON
1.	Daniel J. Himmer and Kathleen A. Himmer	SW1/4 NE1/4 and SE1/4 NE1/4 Section 27	1.377 hectares	0.873 hectares	0.504 hectares	Easement	0.155 hectares	Completion of Project
2.	City of Stewartville	SE1/4 NE1/4 Section 27	0.212 hectares	0.118 hectares	0.094 hectares	Easement	0.073 hectares	Completion of Project
3.	Harlan J. Haugen and Sharyl M. Haugen	NW1/4 SE1/4 Section 27	0.086 hectares	0.046 hectares	0.040 hectares	Easement	0.018 hectares	Completion of Project
4.	Dedicated right-of-way of FERGUSON AND ALEXANDER SUBDIVISION	NW1/4 SE1/4 Section 27	0.259 hectares					
5.	Daniel J. Himmer and wife, Kathleen A. Himmer, Contract Buyers Verna I. Anderson, Record Owner	NE1/4 SE1/4 Section 27	0.573 hectares	0.304 hectares	0.269 hectares	Easement	0.133 hectares	Completion of Project

CONVENTIONAL SYMBOLS

- SECTION LINE
- QUARTER LINE
- PROPERTY LINE
- RIGHT-OF-WAY BOUNDARY (R/W)
- EXISTING ROAD R/W
- TEMPORARY EASEMENT (T.E.)
- CONTROLLED ACCESS
- ACCESS OPENING (OPEN)
- PARCEL IDENTIFICATION (Parcel 2)
- OLD ROAD CENTERLINE
- NEW ROAD ALIGNMENT
- PUBLIC LAND SURVEY CORNER
- SURVEY MONUMENT
  - All R/W monuments set are 1 inch I.D. square pipes with cap No. RLS 15809 unless otherwise indicated.
  - All monuments found are 1/2" inch I.D. iron pipes, unless otherwise indicated.
- R/W BOUNDARY CORNER IDENTIFICATION (BC)

DISTANCES IN METERS (50,100 e.t.c.) ARE EXACT EXTRINSIC VALUES

COUNTY RECORDER
DOCUMENT NUMBER_____
BOOK_____OF_____PAGE_____

I hereby certify that this instrument was filed in the Office of the County Recorder for record on this 31st day of July, 1998, at 9 o'clock A.M. and was duly recorded in the Olmsted County records.

Daniel J. Hall
Olmsted County Recorder
Deputy

COUNTY ENGINEER
I hereby certify that this plat prepared by the Olmsted County Public Works Department is a true and correct representation of the highway location and that the right-of-way is correctly designated on the plat.

Michael Sheehan Registration No. 10397 Date 7-30-98
Michael Sheehan
Olmsted County Engineer

COUNTY SURVEYOR
I hereby certify that this plat was prepared by me or under my direct supervision and that I am a duly Registered Land Surveyor under the Laws of the State of Minnesota; that this plat meets requirements of Minnesota Statutes, Section 160.085 and Section 160.14, Subd. 1; that parcel ownerships are delineated on the plat; that monuments for the guidance of future surveys will be correctly placed in the ground after completion of construction; that all measurements are correctly shown on this plat; and that the outside boundary lines are correctly designated on this plat.

Edward P. Kuisle Registration No. 15809 Date 7-30-98
Edward P. Kuisle
Olmsted County Surveyor