

121

AMENDED OLMSTED COUNTY HIGHWAY RIGHT OF WAY PLAT NO. 119

COUNTY ROAD NO. 120

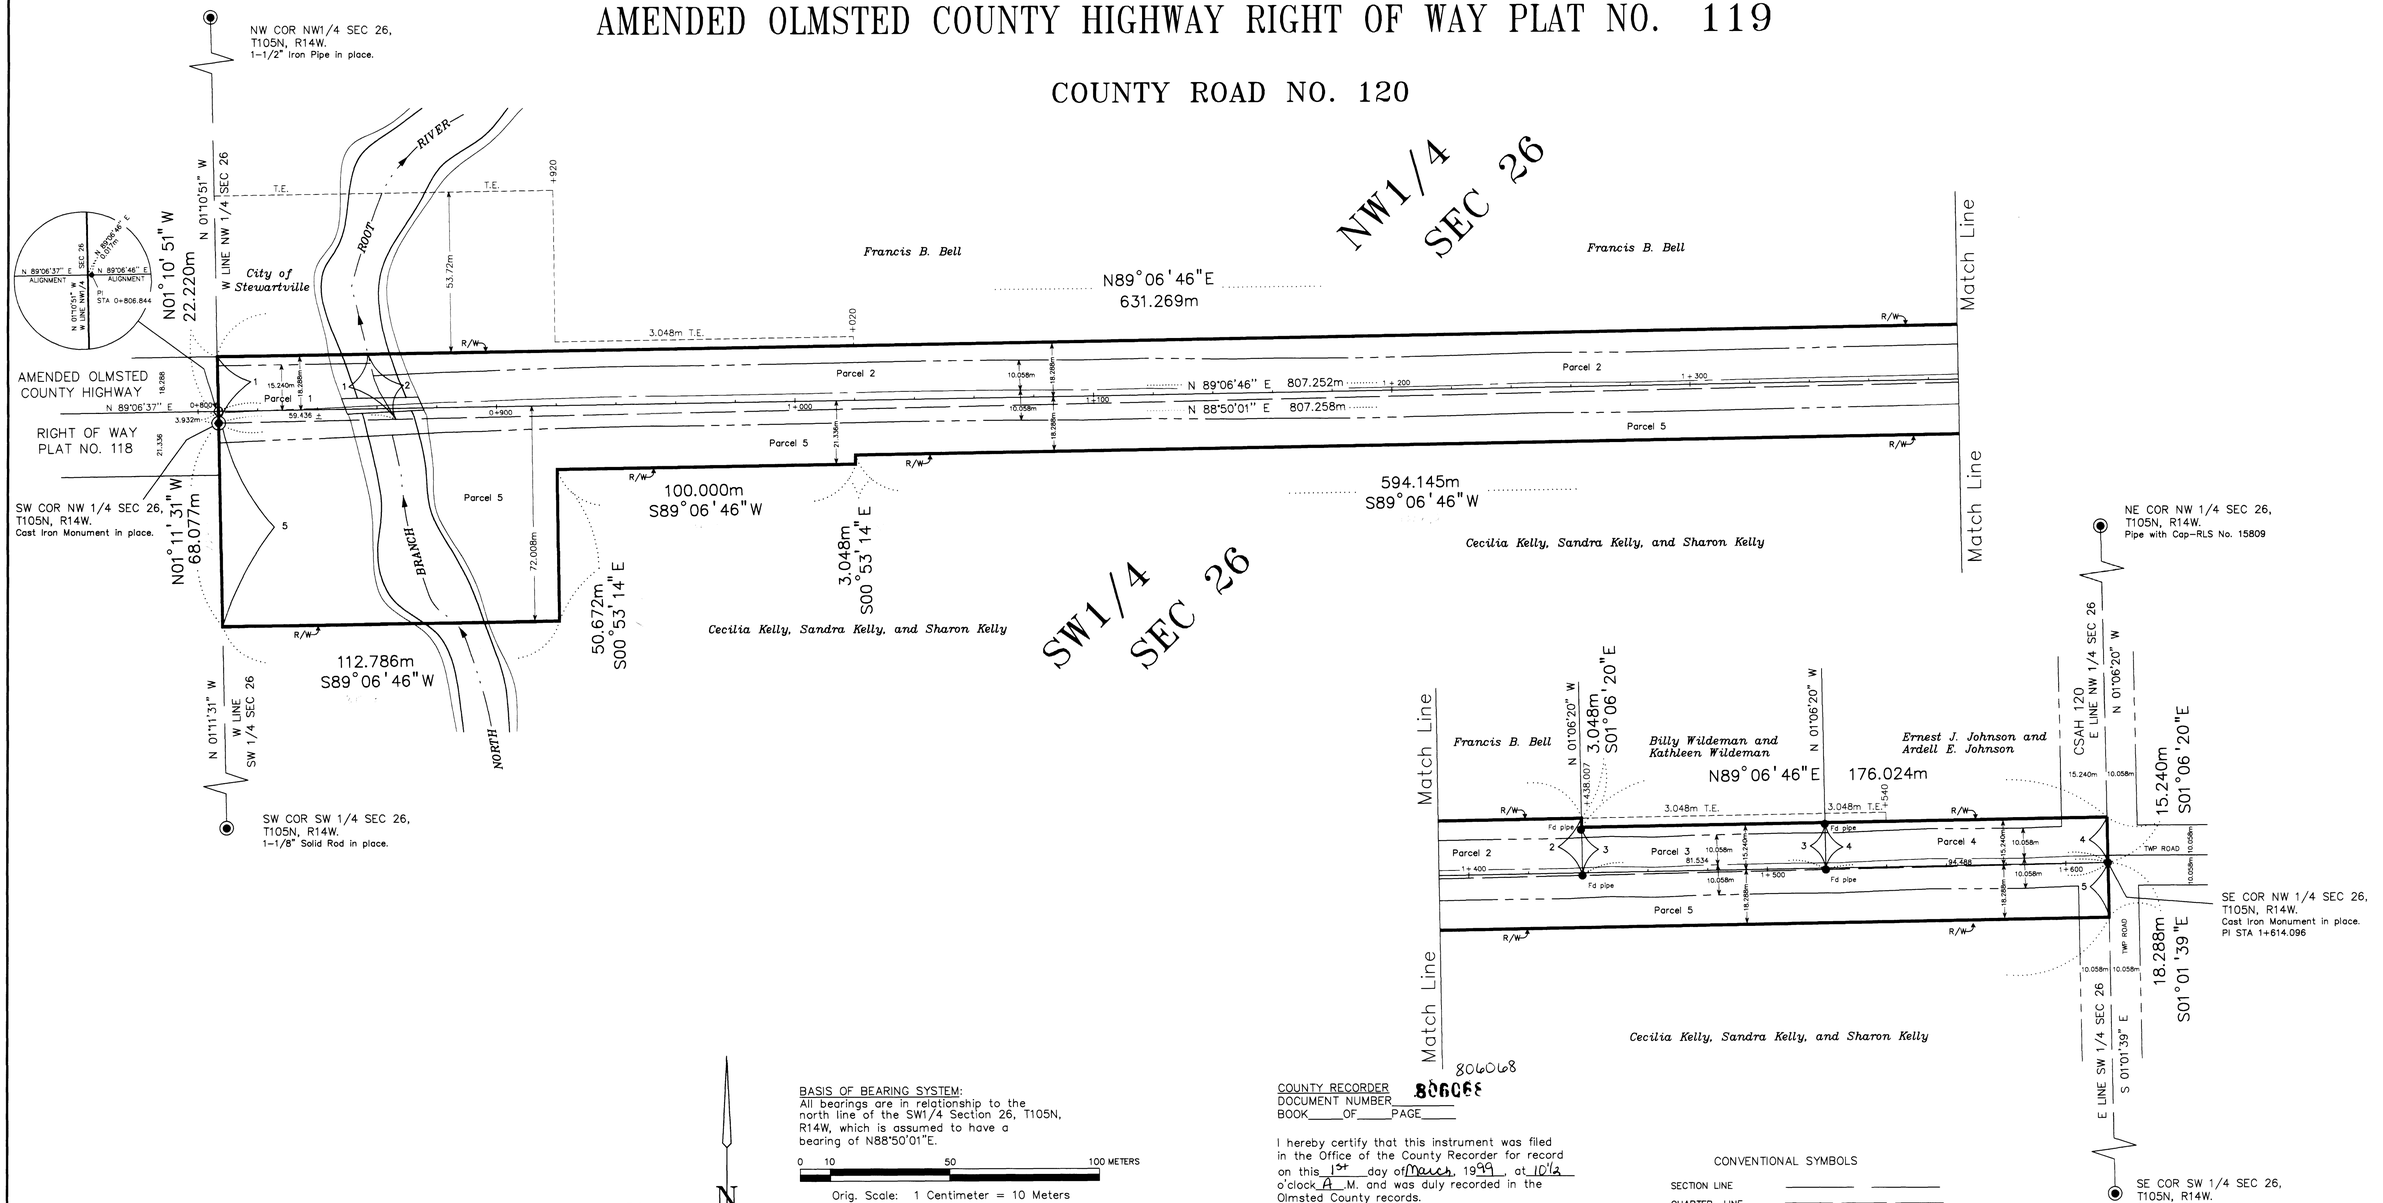

VICINITY MAP

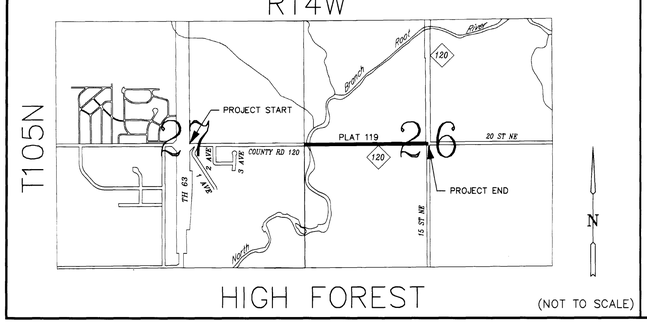

N

BASIS OF BEARING SYSTEM:
All bearings are in relationship to the north line of the SW1/4 Section 26, T105N, R14W, which is assumed to have a bearing of N88°50'01"E.

0 10 50 100 METERS

Orig. Scale: 1 Centimeter = 10 Meters

LINEAR AND AREA UNITS:
All distances are in meters and all areas are in hectares. To convert meters to feet multiply the meters by 3.28083333 and to convert hectares to acres multiply the hectares by 2.471.

COUNTY RECORDER
DOCUMENT NUMBER 806068
BOOK ____ OF ____ PAGE ____

I hereby certify that this instrument was filed in the Office of the County Recorder for record on this 1st day of March, 1999, at 10:12 o'clock A.M. and was duly recorded in the Olmsted County records.

Daniel J. Hall
Olmsted County Recorder
Pamela J. Hemeister
Deputy

806068

RIGHT-OF-WAY IN THE NW1/4 AND THE SW1/4 SECTION 26, T105N, R14W.

PARCEL NUMBER	PARCEL OWNER	PARCEL LOCATION	TOTAL PARCEL AREA	EXISTING R/W WITHIN PARCEL	NEW R/W WITHIN PARCEL	R/W INTEREST	TEMPORARY EASEMENT	TEMPORARY EASEMENT EXPIRES ON
1.	City of Stewartville	SW1/4 NW1/4 Section 26	0.120 hectares	0.104 hectares	0.016 hectares	Easement	0.266 hectares	Completion of Project
2.	Francis B. Bell	SW1/4 NW1/4 and SE1/4 NW1/4 Section 26	1.186 hectares	0.814 hectares	0.372 hectares	Easement	0.374 hectares	Completion of Project
3.	Billy Wildeman and Kathleen Wildeman	SE1/4 NW1/4 Section 26	0.130 hectares	0.102 hectares	0.028 hectares	Easement	0.025 hectares	Completion of Project
4.	Ernest J. Johnson and Ardell E. Johnson	SE1/4 NW1/4 Section 26	0.146 hectares	0.122 hectares	0.024 hectares	Easement	0.006 hectares	Completion of Project
5.	Cecilia Kelly, Sandra Kelly, and Sharon Kelly	NW1/4 SW1/4 and NE1/4 SW1/4 Section 26	1.955 hectares	0.523 hectares	1.432 hectares	Easement		Completion of Project

CONVENTIONAL SYMBOLS

- SECTION LINE
- QUARTER LINE
- PROPERTY LINE
- RIGHT-OF-WAY BOUNDARY (R/W)
- EXISTING ROAD R/W
- TEMPORARY EASEMENT (T.E.)
- CONTROLLED ACCESS
- ACCESS OPENING (OPEN)
- PARCEL IDENTIFICATION (2 Parcel 2 2)
- OLD ROAD CENTERLINE
- NEW ROAD ALIGNMENT
- PUBLIC LAND SURVEY CORNER
- SURVEY MONUMENT
  - All R/W monuments set are 1 inch I.D. square pipes with cap No. RLS 15809 unless otherwise indicated.
  - All monuments found are 1/2" inch I.D. iron pipes, unless otherwise indicated.
- R/W BOUNDARY CORNER IDENTIFICATION (BC)
- DISTANCES IN METERS (50,100 e.t.c.) ARE EXACT EXTRINSIC VALUES

COUNTY ENGINEER
I hereby certify that this plat prepared by the Olmsted County Public Works Department is a true and correct representation of the highway location and that the right-of-way is correctly designated on the plat.

Michael Sheehan Registration No. 10397 Date 2/26/99
Michael Sheehan
Olmsted County Engineer

COUNTY SURVEYOR
I hereby certify that this plat was prepared by me or under my direct supervision and that I am a duly Registered Land Surveyor under the Laws of the State of Minnesota; that this plat meets requirements of Minnesota Statutes, Section 160.085 and Section 160.14, Subd. 1; that parcel ownerships are delineated on the plat; that monuments for the guidance of future surveys will be correctly placed in the ground after completion of construction; that all measurements are correctly shown on this plat; and that the outside boundary lines are correctly designated on this plat.

Edward P. Kuisle Registration No. 15809 Date 2/26/99
Edward P. Kuisle
Olmsted County Surveyor