
118

OLMSTED COUNTY HIGHWAY RIGHT OF WAY PLAT NO. 120

COUNTY ROAD NO. 126

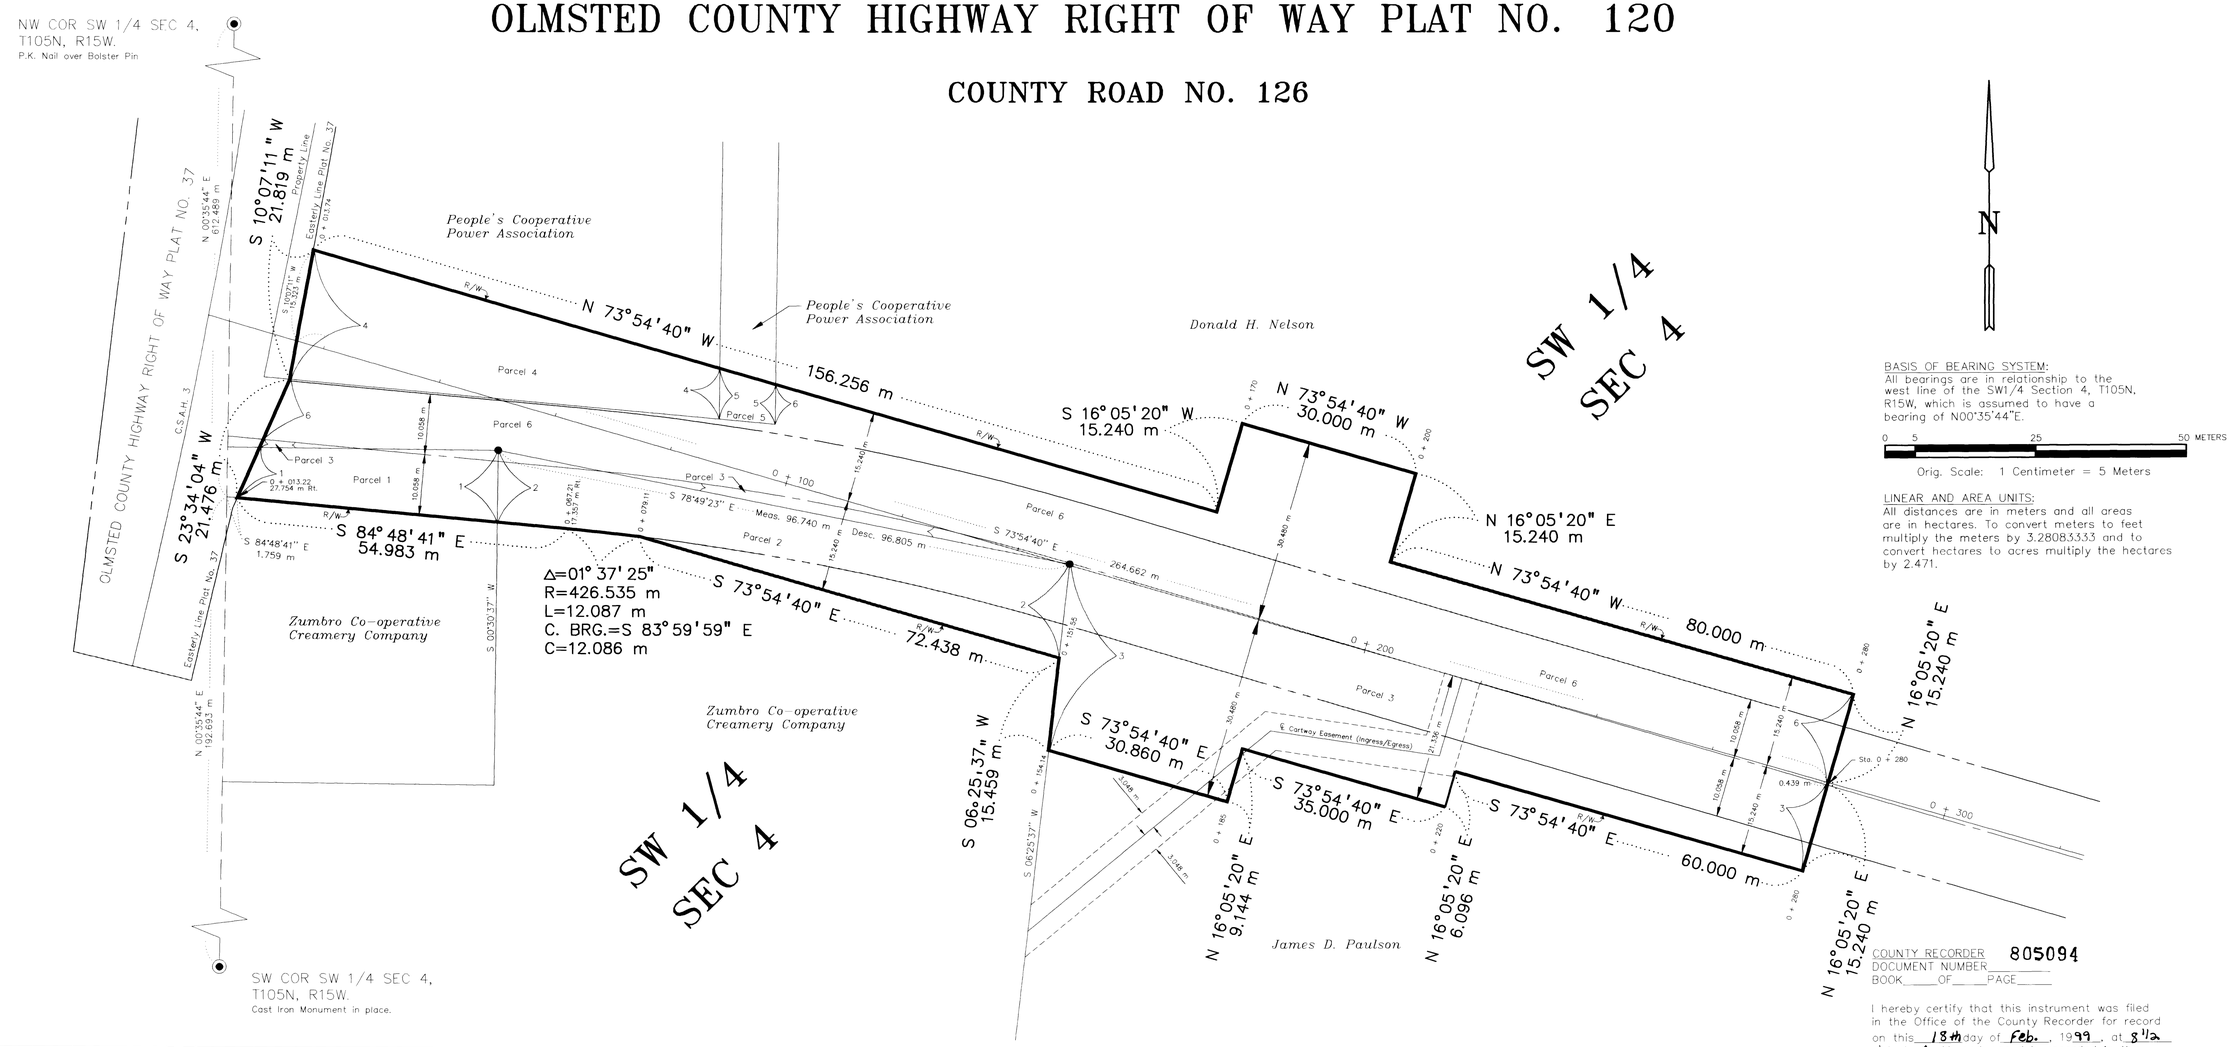

SW COR SW 1/4 SEC 4, T105N, R15W.
Cast Iron Monument in place.

VICINITY MAP
R15W



ROCK DELL (NOT TO SCALE)

RIGHT-OF-WAY IN THE SW1/4 SECTION 4, T105N, R15W.

PARCEL NUMBER	PARCEL OWNER	PARCEL LOCATION	TOTAL PARCEL AREA	EXISTING R/W WITHIN PARCEL	NEW R/W WITHIN PARCEL	R/W INTEREST
1.	Zumbro Co-operative Creamery Company	SW1/4 SW1/4 Section 4	0.042 hectares	0.042 hectares	0.000 hectares	Easement
2.	Zumbro Co-operative Creamery Company	SW1/4 SW1/4 Section 4	0.115 hectares	0.088 hectares	0.027 hectares	Easement
3.	James D. Paulson	SW1/4 SW1/4 Section 4	0.279 hectares	0.142 hectares	0.137 hectares	Easement
4.	People's Cooperative Power Association	SW1/4 SW1/4 Section 4	0.106 hectares	0.000 hectares	0.106 hectares	Easement
5.	People's Cooperative Power Association	SW1/4 SW1/4 Section 4	0.007 hectares	0.000 hectares	0.007 hectares	Easement
6.	Donald H. Nelson	SW1/4 SW1/4 Section 4	0.413 hectares	0.264 hectares	0.149 hectares	Easement

CONVENTIONAL SYMBOLS

SECTION LINE
PROPERTY LINE
RIGHT-OF-WAY BOUNDARY (R/W)
EXISTING ROAD R/W
TEMPORARY EASEMENT (T.E.)
CONTROLLED ACCESS
ACCESS OPENING (OPEN)
PARCEL IDENTIFICATION (2 Parcel 2 2)
OLD ROAD CENTERLINE
NEW ROAD ALIGNMENT
PUBLIC LAND SURVEY CORNER
SURVEY MONUMENT
All R/W monuments set are 1 inch I.D. square pipes with cap No. RLS 15809 unless otherwise indicated.
All monuments found are 1/2 inch O.D. iron rod, unless otherwise indicated.
R/W BOUNDARY CORNER IDENTIFICATION (BC)
DISTANCES TO METERS (50,100 e.t.c.) ARE EXACT EXTRINSIC VALUES

COUNTY RECORDER DOCUMENT NUMBER 805094
BOOK ____ OF ____ PAGE ____

I hereby certify that this instrument was filed in the Office of the County Recorder for record on this 18th day of Feb., 1999, at 8 1/2 o'clock A M. and was duly recorded in the Olmsted County records.

Daniel J. Hall
Olmsted County Recorder

Wendy von Wald
Deputy

COUNTY ENGINEER

I hereby certify that this plat prepared by the Olmsted County Public Works Department is a true and correct representation of the highway location and that the right-of-way is correctly designated on the plat.

Michael Sheehan Registration No. 10397 Date 2-17-99
Michael Sheehan
Olmsted County Engineer

COUNTY SURVEYOR

I hereby certify that this plat was prepared by me or under my direct supervision and that I am a duly Registered Land Surveyor under the Laws of the State of Minnesota; that this plat meets requirements of Minnesota Statutes, Section 160.085 and Section 160.14, Subd. 1; that parcel ownerships are delineated on the plat; that monuments for the guidance of future surveys will be correctly placed in the ground after completion of construction; that all measurements are correctly shown on this plat; and that the outside boundary lines are correctly designated on this plat.

Edward P. Kuisle Registration No. 15809 Date 2-16-99
Edward P. Kuisle
Olmsted County Surveyor