124

OLMSTED COUNTY HIGHWAY RIGHT OF WAY PLAT NO. 123

COUNTY STATE AID HIGHWAY NO. 7

BASIS OF BEARING SYSTEM:
All bearings are in relationship to the east line of the NW1/4 Section 11, T106N, R12, which is assumed to have a bearing of N01°23'15"W.

0 10 50 100 METERS


Orig. Scale: 1 Centimeter = 10 Meters

LINEAR AND AREA UNITS:
All distances are in meters and all areas are in hectares. To convert meters to feet multiply the meters by 3.28083333 and to convert hectares to acres multiply the hectares by 2.471.

CONVENTIONAL SYMBOLS

- SECTION LINE
- PROPERTY LINE
- RIGHT-OF-WAY BOUNDARY (R/W)
- EXISTING ROAD R/W
- TEMPORARY EASEMENT (T.E.)
- CONTROLLED ACCESS
- ACCESS OPENING (OPEN)
- PARCEL IDENTIFICATION (2 Parcel 2 2)
- OLD ROAD CENTERLINE
- NEW ROAD ALIGNMENT
- PUBLIC LAND SURVEY CORNER
- SURVEY MONUMENT
  All R/W monuments set are 1 inch I.D. square pipes with cap No. RLS 15809 unless otherwise indicated.
- Found survey monument. Identified on plat.
- R/W BOUNDARY CORNER IDENTIFICATION (BC)

DISTANCES TO METERS (50,100 e.t.c.) ARE EXACT EXTRINSIC VALUES

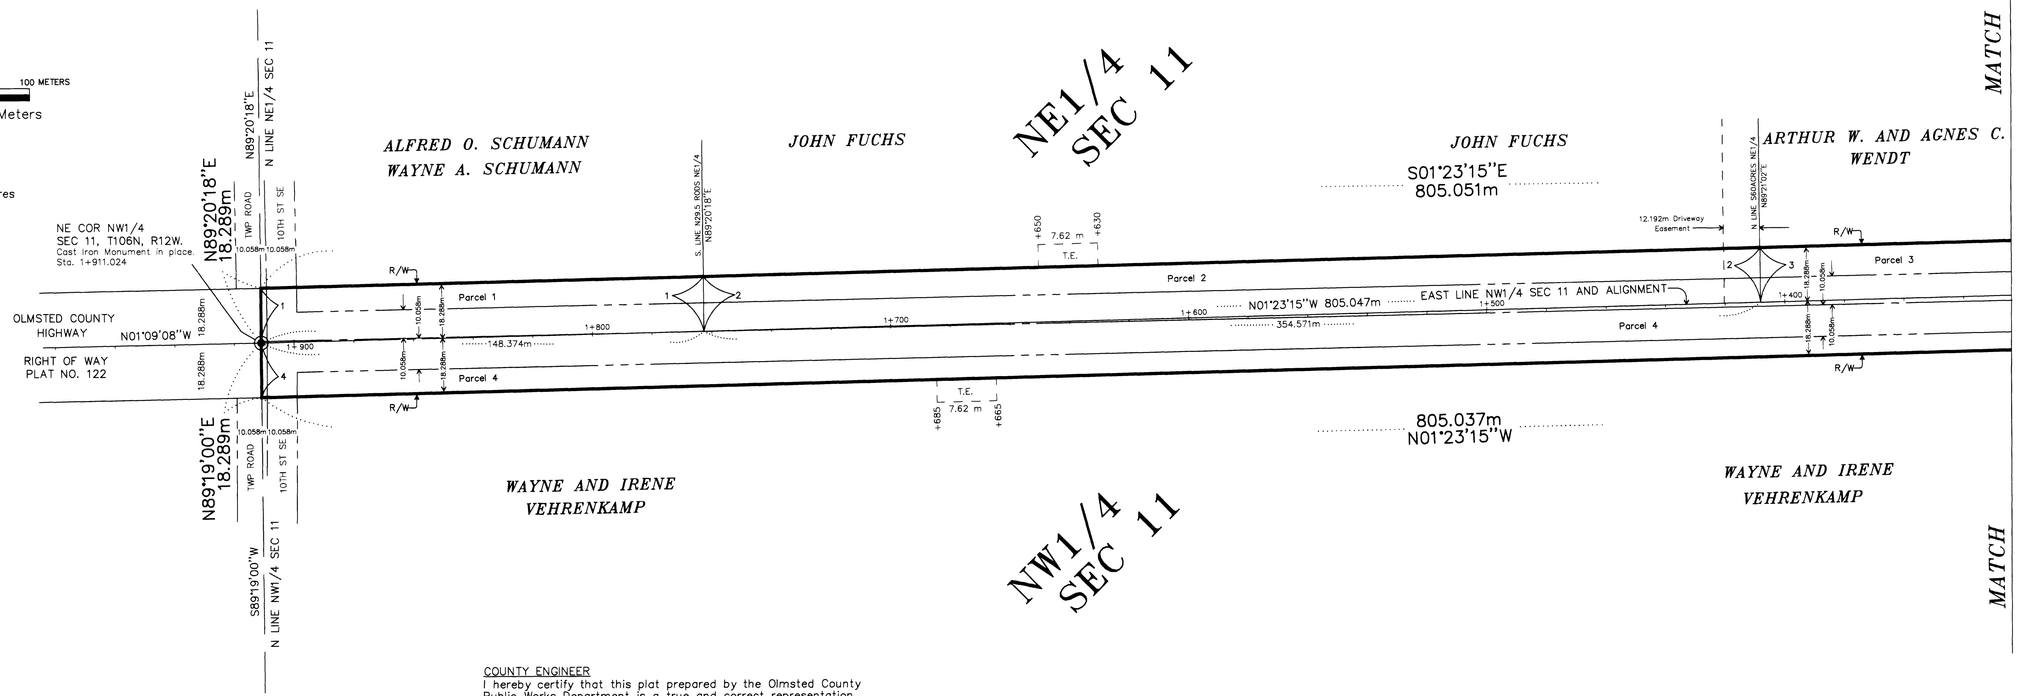

COUNTY ENGINEER
I hereby certify that this plat prepared by the Olmsted County Public Works Department is a true and correct representation of the highway location and that the right-of-way is correctly designated on the plat.

Michael Sheehan Registration No. 10397 Date 3-16-99
Michael Sheehan
Olmsted County Engineer

COUNTY RECORDER
DOCUMENT NUMBER
BOOK – OF – PAGE –


I hereby certify that this instrument was filed in the Office of the County Recorder for record on this 18th day of March, 1999, at 12 o'clock P. M. and was duly recorded in the Olmsted County records.

Daniel J. Hall
Olmsted County Recorder
Pamela J. Vanwinkle
Deputy

COUNTY SURVEYOR
I hereby certify that this plat was prepared by me or under my direct supervision and that I am a duly Registered Land Surveyor under the Laws of the State of Minnesota; that this plat meets requirements of Minnesota Statutes, Section 160.085 and Section 160.14, Subd. 1; that parcel ownerships are delineated on the plat; that monuments for the guidance of future surveys will be correctly placed in the ground after completion of construction; that all measurements are correctly shown on this plat; and that the outside boundary lines are correctly designated on this plat.

Edward P. Kuisle Registration No. 15809 Date 3-16-99
Edward P. Kuisle
Olmsted County Surveyor

VICINITY MAP

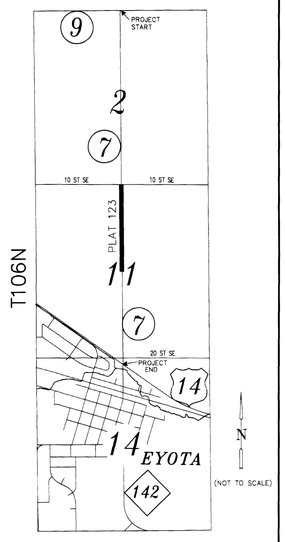

EYOTA TWP

RIGHT-OF-WAY IN THE NE1/4 AND THE NW1/4 SECTION 11, T106N, R12W.

PARCEL NUMBER	PARCEL OWNER	PARCEL LOCATION	TOTAL PARCEL AREA	EXISTING R/W WITHIN PARCEL	NEW R/W WITHIN PARCEL	R/W INTEREST	TEMPORARY EASEMENT	TEMPORARY EASEMENT EXPIRES ON
1.	Alfred O. Schumann Wayne A. Schumann	NW1/4 NE1/4 Section 11	0.271 hectares	0.155 hectares	0.116 hectares	Easement		
2.	John Fuchs	SW1/4 NE1/4 and NW1/4 NE1/4 Section 11	0.649 hectares	0.314 hectares	0.335 hectares	Easement	0.015 hectares	Completion of Project
3.	Arthur W. and Agnes C. Wendt	SW1/4 NE1/4 Section 11	0.552 hectares	0.231 hectares	0.321hectares	Easement		
4.	Wayne and Irene Vehrenkamp	NE1/4 NW1/4 and SE1/4 NW1/4 Section 11	1.472 hectares	0.939 hectares	0.533 hectares	Easement	0.015 hectares	Completion of Project

