125

OLMSTED COUNTY HIGHWAY RIGHT OF WAY PLAT NO. 124


COUNTY STATE AID HIGHWAY NO. 7

BASIS OF BEARING SYSTEM:
All bearings are in relationship to the east line of the SW1/4 Section 11, T106N, R12, which is assumed to have a bearing of N01°23'15"W.

0 10 50 100 METERS

Orig. Scale: 1 Centimeter = 10 Meters

LINEAR AND AREA UNITS:
All distances are in meters and all areas are in hectares. To convert meters to feet multiply the meters by 3.28083333 and to convert hectares to acres multiply the hectares by 2.471.

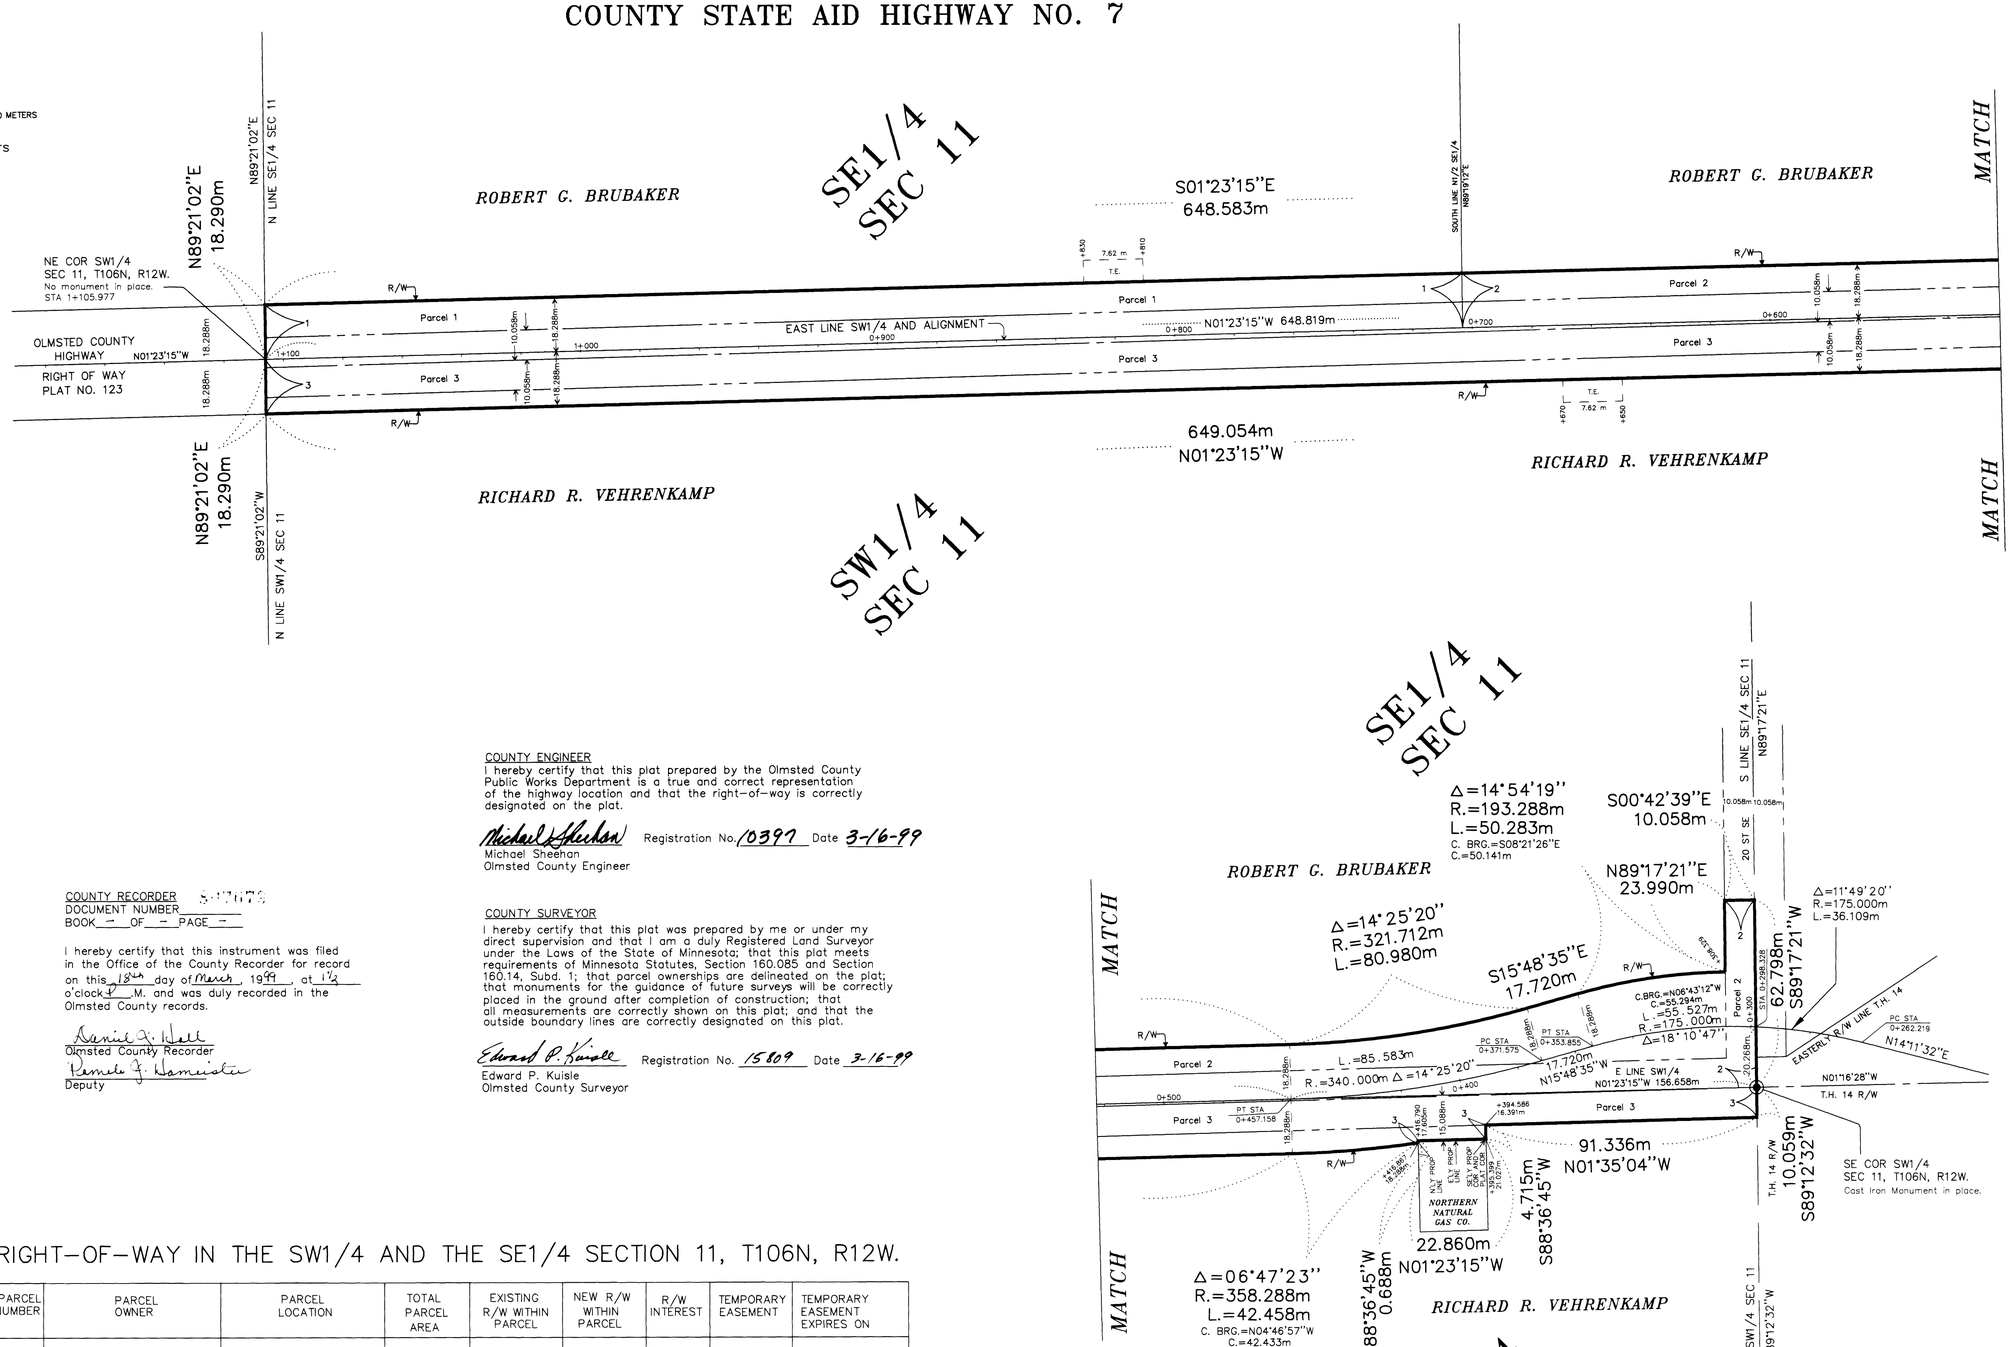

CONVENTIONAL SYMBOLS

- SECTION LINE
- PROPERTY LINE
- RIGHT-OF-WAY BOUNDARY (R/W)
- EXISTING ROAD R/W
- TEMPORARY EASEMENT (T.E.)
- CONTROLLED ACCESS
- ACCESS OPENING (OPEN)
- PARCEL IDENTIFICATION (2 Parcel 2 2)
- OLD ROAD CENTERLINE
- NEW ROAD ALIGNMENT
- PUBLIC LAND SURVEY CORNER

SURVEY MONUMENT
All R/W monuments set are 1 inch I.D. square pipes with cap No. RLS 15809 unless otherwise indicated.
Found survey monument. Identified on plat.

R/W BOUNDARY CORNER IDENTIFICATION (BC)

DISTANCES TO METERS (50,100 e.t.c.) ARE EXACT EXTRINSIC VALUES

COUNTY ENGINEER
I hereby certify that this plat prepared by the Olmsted County Public Works Department is a true and correct representation of the highway location and that the right-of-way is correctly designated on the plat.

Michael Sheehan
Olmsted County Engineer
Registration No. 10397 Date 3-16-99

COUNTY RECORDER
DOCUMENT NUMBER 5[illegible]
BOOK — OF — PAGE —

I hereby certify that this instrument was filed in the Office of the County Recorder for record on this 18th day of March, 1999, at 1½ o'clock P.M. and was duly recorded in the Olmsted County records.


Daniel J. Wall
Olmsted County Recorder
Pamela J. Damiaster
Deputy

COUNTY SURVEYOR
I hereby certify that this plat was prepared by me or under my direct supervision and that I am a duly Registered Land Surveyor under the Laws of the State of Minnesota; that this plat meets requirements of Minnesota Statutes, Section 160.085 and Section 160.14, Subd. 1; that parcel ownerships are delineated on the plat; that monuments for the guidance of future surveys will be correctly placed in the ground after completion of construction; that all measurements are correctly shown on this plat; and that the outside boundary lines are correctly designated on this plat.

Edward P. Kuisle
Edward P. Kuisle
Olmsted County Surveyor
Registration No. 15809 Date 3-16-99

VICINITY MAP

R12W

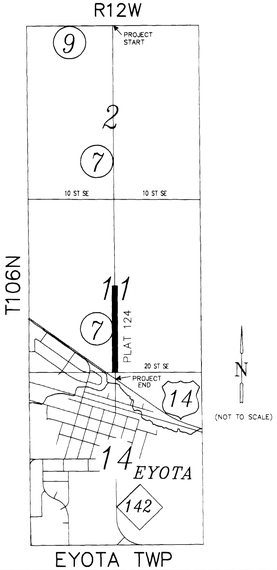

EYOTA TWP

RIGHT-OF-WAY IN THE SW1/4 AND THE SE1/4 SECTION 11, T106N, R12W.

PARCEL NUMBER	PARCEL OWNER	PARCEL LOCATION	TOTAL PARCEL AREA	EXISTING R/W WITHIN PARCEL	NEW R/W WITHIN PARCEL	R/W INTEREST	TEMPORARY EASEMENT	TEMPORARY EASEMENT EXPIRES ON
1.	Robert G. Brubaker	NW1/4 SE1/4 Section 11	0.737 hectares	0.322 hectares	0.415 hectares	Easement	0.015 hectares	Completion of Project
2.	Robert G. Brubaker	SW1/4 SE1/4 Section 11	0.922 hectares	0.430 hectares	0.492 hectares	Easement		
3.	Richard R. Vehrenkamp	NE1/4 SW1/4 and SE1/4 SW1/4 Section 11	1.389 hectares	0.922 hectares	0.467 hectares	Easement	0.015 hectares	Completion of Project