
1/26

OLMSTED COUNTY HIGHWAY RIGHT OF WAY PLAT NO. 125

COUNTY STATE AID HIGHWAY NO. 7

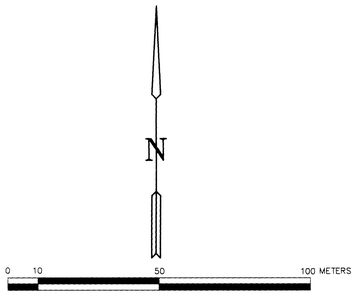

Orig. Scale: 1 Centimeter = 10 Meters

BASIS OF BEARING SYSTEM:
All bearings are in relationship to the north line of the NE1/4 Section 14, T106N, R12, which is assumed to have a bearing of N89°17'21"E.


LINEAR AND AREA UNITS:
All distances are in meters and all areas are in hectares. To convert meters to feet multiply the meters by 3.28083333 and to convert hectares to acres multiply the hectares by 2.471.


CONVENTIONAL SYMBOLS

- SECTION LINE
- PROPERTY LINE
- RIGHT-OF-WAY BOUNDARY (R/W)
- EXISTING ROAD R/W
- TEMPORARY EASEMENT (T.E.)
- CONTROLLED ACCESS
- ACCESS OPENING (OPEN)
- PARCEL IDENTIFICATION (2 Parcel 2 2)
- OLD ROAD CENTERLINE
- NEW ROAD ALIGNMENT
- PUBLIC LAND SURVEY CORNER
- SURVEY MONUMENT
- All R/W monuments set are 1 inch I.D. square pipes with cap No. RLS 15809 unless otherwise indicated.
- Found survey monument. Identified on plat.
- R/W BOUNDARY CORNER IDENTIFICATION (BC)

DISTANCES TO METERS (50,100 e.t.c.) ARE EXACT EXTRINSIC VALUES

VICINITY MAP
R12W

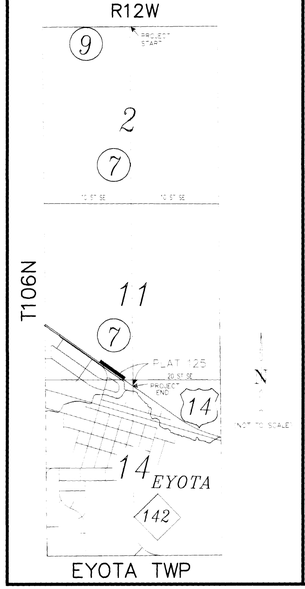

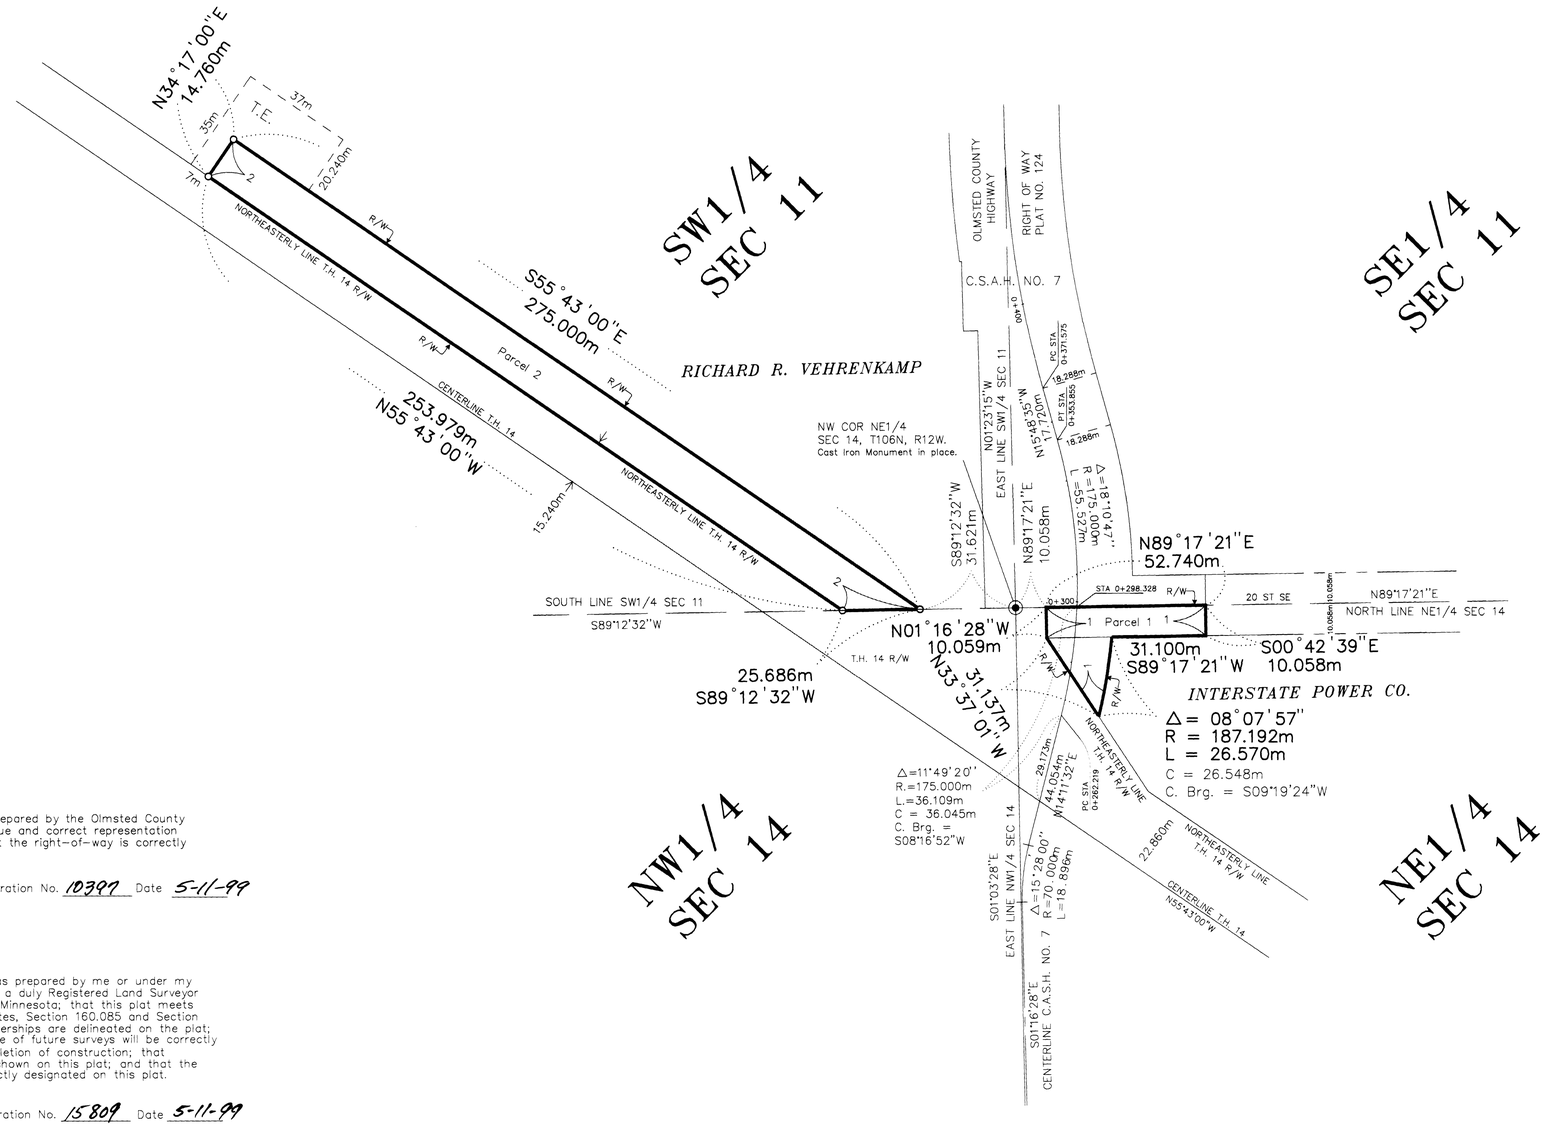

COUNTY ENGINEER
I hereby certify that this plat prepared by the Olmsted County Public Works Department is a true and correct representation of the highway location and that the right-of-way is correctly designated on the plat.

Michael Sheehan Registration No. 10397 Date 5-11-99
Michael Sheehan
Olmsted County Engineer

COUNTY SURVEYOR
I hereby certify that this plat was prepared by me or under my direct supervision and that I am a duly Registered Land Surveyor under the Laws of the State of Minnesota; that this plat meets requirements of Minnesota Statutes, Section 160.085 and Section 160.14, Subd. 1; that parcel ownerships are delineated on the plat; that monuments for the guidance of future surveys will be correctly placed in the ground after completion of construction; that all measurements are correctly shown on this plat; and that the outside boundary lines are correctly designated on this plat.

Edward P. Kuisle Registration No. 15809 Date 5-11-99
Edward P. Kuisle
Olmsted County Surveyor

RIGHT-OF-WAY IN THE NE 1/4 SECTION 14, AND THE SW1/4 SECTION 11, T106N, R12W.

PARCEL NUMBER	PARCEL OWNER	PARCEL LOCATION	TOTAL PARCEL AREA	EXISTING R/W WITHIN PARCEL	NEW R/W WITHIN PARCEL	R/W INTEREST	TEMPORARY EASEMENT	TEMPORARY EASEMENT EXPIRES ON
1.	Interstate Power Company	NW1/4 NE1/4 Section 14	0.082 hectares	0.053 hectares	0.029 hectares	Easement		
2.	Richard R. Vehrenkamp	SE1/4 SW1/4 Section 11	0.390 hectares	0.000 hectares	0.390 hectares	Fee	0.085 hectares	Completion of Project

COUNTY RECORDER 812715
DOCUMENT NUMBER
BOOK ____ OF ____ PAGE ____

I hereby certify that this instrument was filed in the Office of the County Recorder for record on this 19 day of May, 1999, at 9:00 o'clock A.M. and was duly recorded in the Olmsted County records.

Daniel J. Hall
Olmsted County Recorder

Wendy VanWald
Deputy