
OLMSTED COUNTY HIGHWAY RIGHT OF WAY PLAT NO. 127

COUNTY STATE AID HIGHWAY NO. 3

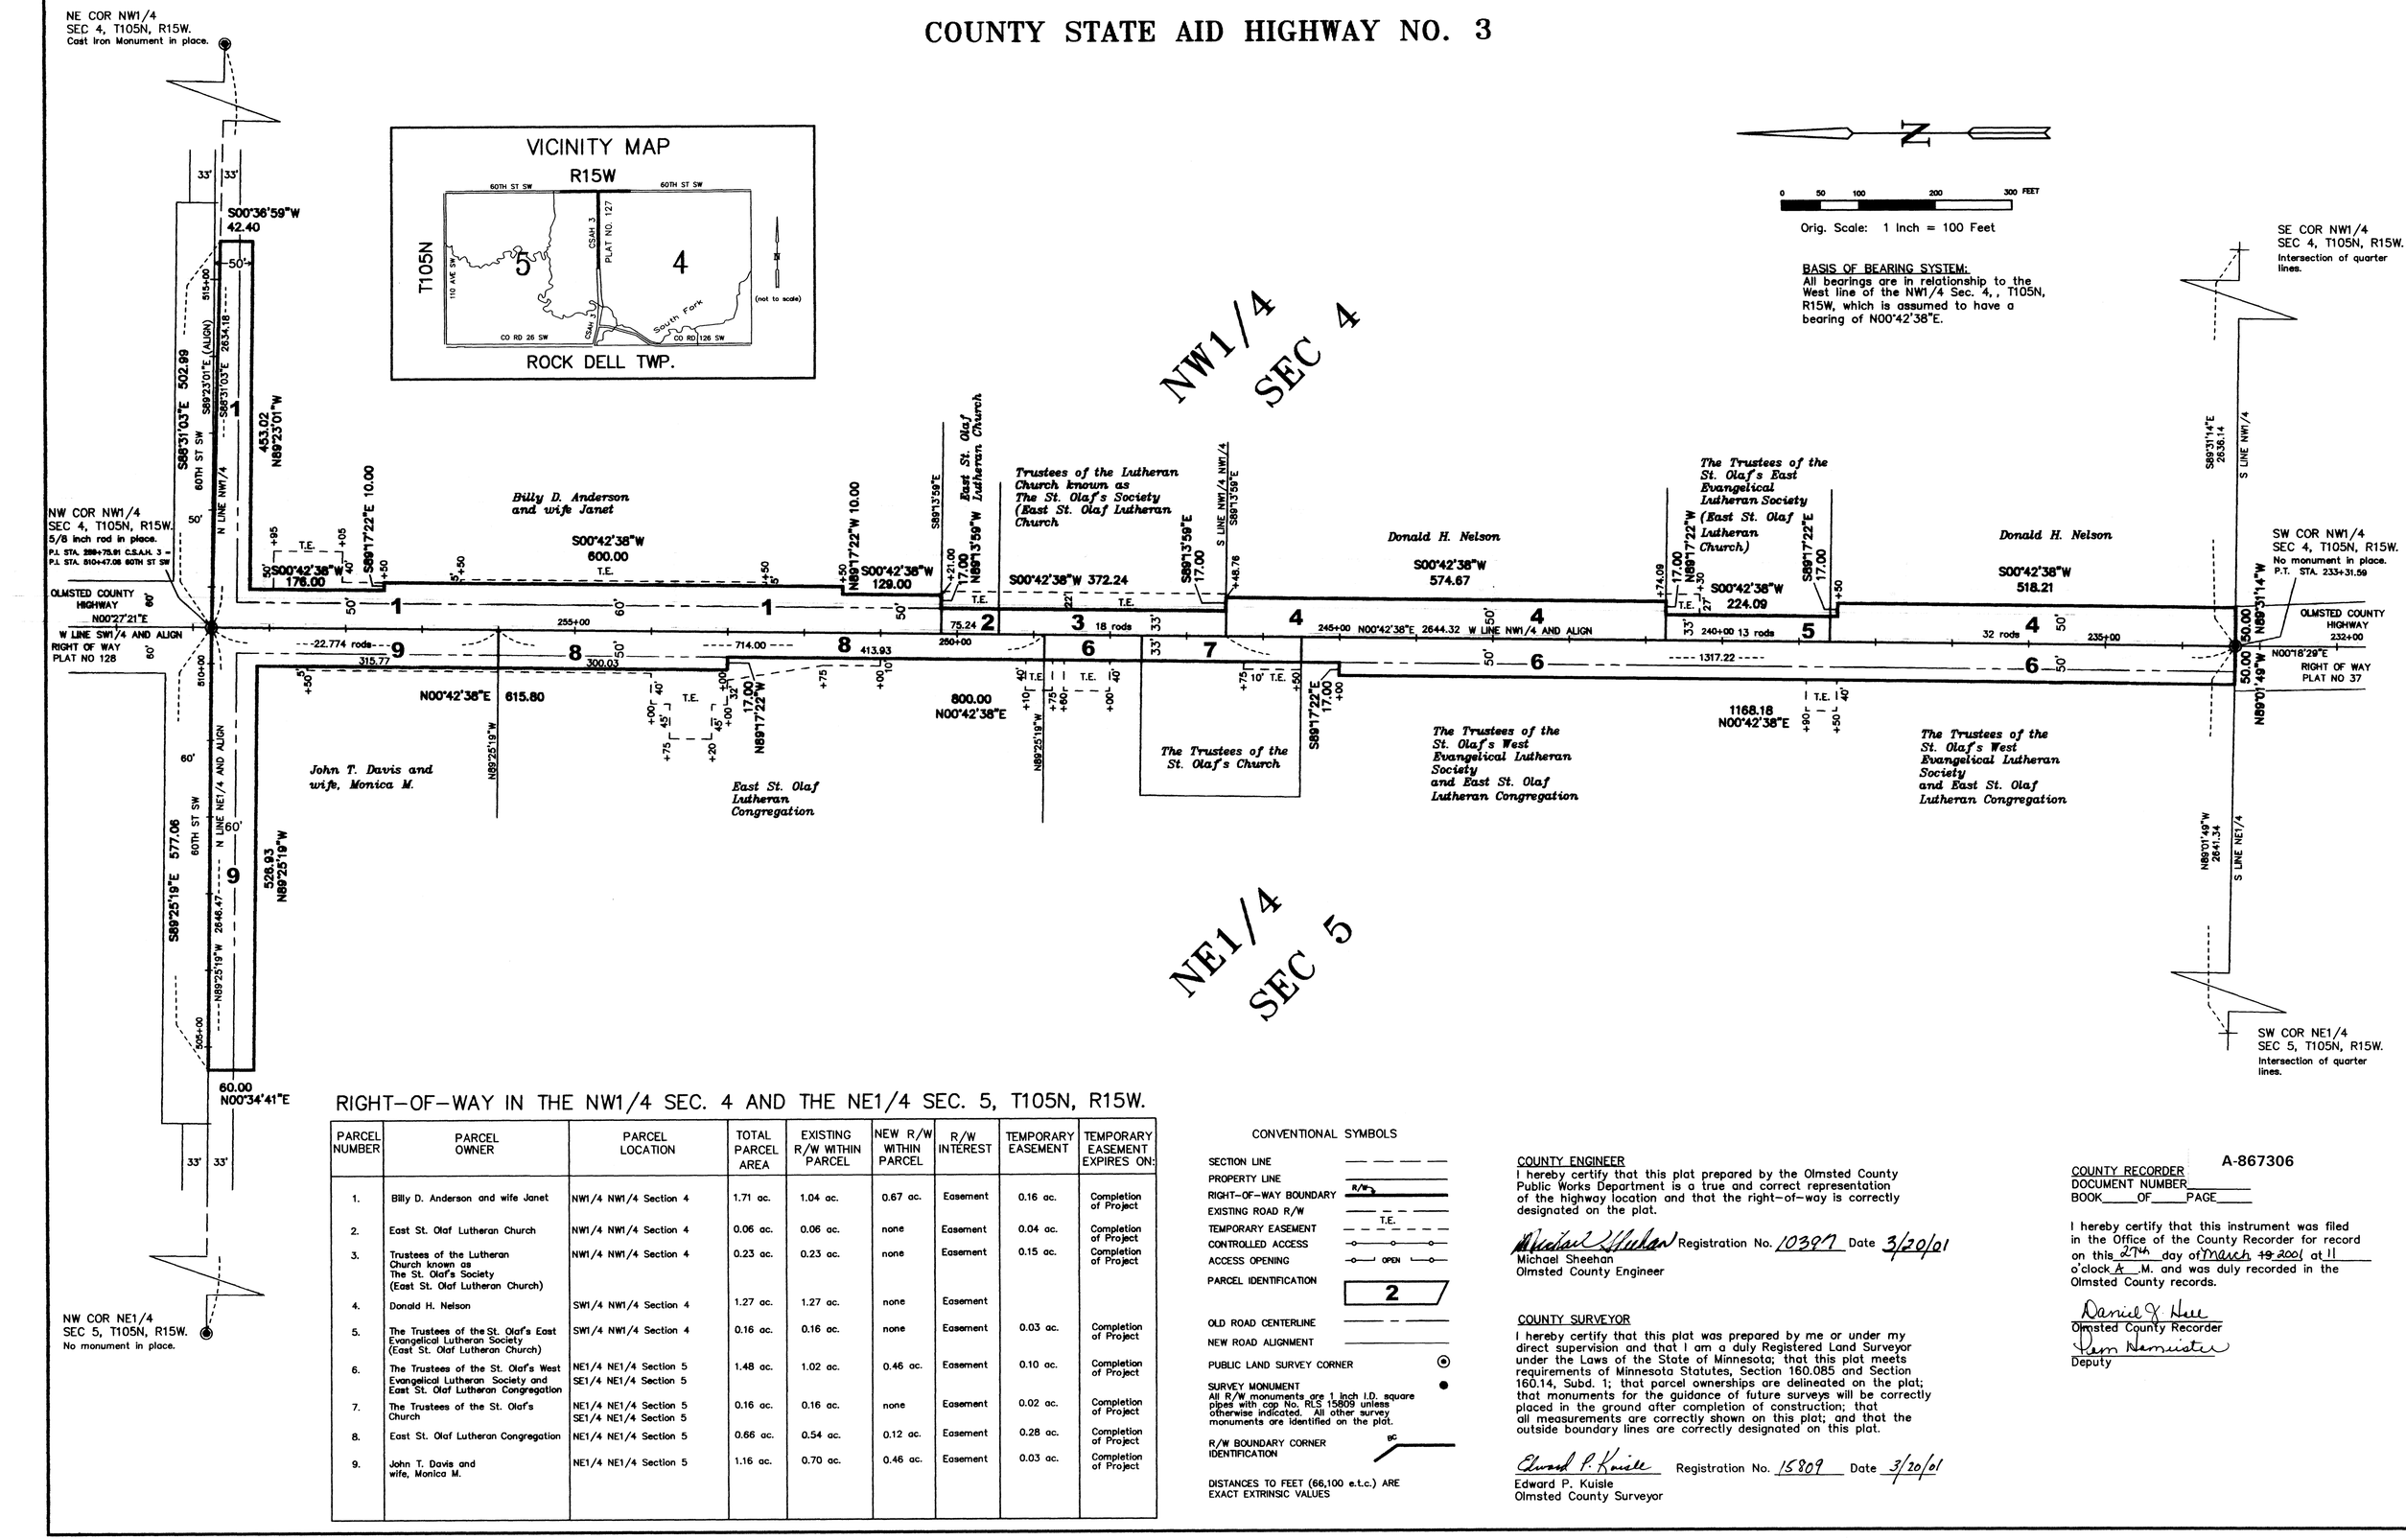

RIGHT-OF-WAY IN THE NW1/4 SEC. 4 AND THE NE1/4 SEC. 5, T105N, R15W.

PARCEL NUMBER	PARCEL OWNER	PARCEL LOCATION	TOTAL PARCEL AREA	EXISTING R/W WITHIN PARCEL	NEW R/W WITHIN PARCEL	R/W INTEREST	TEMPORARY EASEMENT	TEMPORARY EASEMENT EXPIRES ON:
1.	Billy D. Anderson and wife Janet	NW1/4 NW1/4 Section 4	1.71 ac.	1.04 ac.	0.67 ac.	Easement	0.16 ac.	Completion of Project
2.	East St. Olaf Lutheran Church	NW1/4 NW1/4 Section 4	0.06 ac.	0.06 ac.	none	Easement	0.04 ac.	Completion of Project
3.	Trustees of the Lutheran Church known as The St. Olaf's Society (East St. Olaf Lutheran Church)	NW1/4 NW1/4 Section 4	0.23 ac.	0.23 ac.	none	Easement	0.15 ac.	Completion of Project
4.	Donald H. Nelson	SW1/4 NW1/4 Section 4	1.27 ac.	1.27 ac.	none	Easement		
5.	The Trustees of the St. Olaf's East Evangelical Lutheran Society (East St. Olaf Lutheran Church)	SW1/4 NW1/4 Section 4	0.16 ac.	0.16 ac.	none	Easement	0.03 ac.	Completion of Project
6.	The Trustees of the St. Olaf's West Evangelical Lutheran Society and East St. Olaf Lutheran Congregation	NE1/4 NE1/4 Section 5 SE1/4 NE1/4 Section 5	1.48 ac.	1.02 ac.	0.46 ac.	Easement	0.10 ac.	Completion of Project
7.	The Trustees of the St. Olaf's Church	NE1/4 NE1/4 Section 5 SE1/4 NE1/4 Section 5	0.16 ac.	0.16 ac.	none	Easement	0.02 ac.	Completion of Project
8.	East St. Olaf Lutheran Congregation	NE1/4 NE1/4 Section 5	0.66 ac.	0.54 ac.	0.12 ac.	Easement	0.28 ac.	Completion of Project
9.	John T. Davis and wife, Monica M.	NE1/4 NE1/4 Section 5	1.16 ac.	0.70 ac.	0.46 ac.	Easement	0.03 ac.	Completion of Project

CONVENTIONAL SYMBOLS

SECTION LINE
PROPERTY LINE
RIGHT-OF-WAY BOUNDARY R/W
EXISTING ROAD R/W
TEMPORARY EASEMENT T.E.
CONTROLLED ACCESS
ACCESS OPENING OPEN
PARCEL IDENTIFICATION 2
OLD ROAD CENTERLINE
NEW ROAD ALIGNMENT
PUBLIC LAND SURVEY CORNER
SURVEY MONUMENT
All R/W monuments are 1 inch I.D. square pipes with cap No. RLS 15809 unless otherwise indicated. All other survey monuments are identified on the plat.
R/W BOUNDARY CORNER IDENTIFICATION BC

DISTANCES TO FEET (66,100 e.t.c.) ARE EXACT EXTRINSIC VALUES

COUNTY ENGINEER

I hereby certify that this plat prepared by the Olmsted County Public Works Department is a true and correct representation of the highway location and that the right-of-way is correctly designated on the plat.

Michael Sheehan Registration No. 10397 Date 3/20/01
Michael Sheehan
Olmsted County Engineer

COUNTY SURVEYOR

I hereby certify that this plat was prepared by me or under my direct supervision and that I am a duly Registered Land Surveyor under the Laws of the State of Minnesota; that this plat meets requirements of Minnesota Statutes, Section 160.085 and Section 160.14, Subd. 1; that parcel ownerships are delineated on the plat; that monuments for the guidance of future surveys will be correctly placed in the ground after completion of construction; that all measurements are correctly shown on this plat; and that the outside boundary lines are correctly designated on this plat.

Edward P. Kuisle Registration No. 15809 Date 3/20/01
Edward P. Kuisle
Olmsted County Surveyor

COUNTY RECORDER A-867306
DOCUMENT NUMBER_____
BOOK_____OF_____PAGE_____

I hereby certify that this instrument was filed in the Office of the County Recorder for record on this 27th day of March ~~19~~ 2001 at 11 o'clock A M. and was duly recorded in the Olmsted County records.

Daniel J. Hess
Olmsted County Recorder
Pam Hanrahan
Deputy