
OLMSTED COUNTY HIGHWAY RIGHT OF WAY PLAT NO. 128

COUNTY STATE AID HIGHWAY NO. 3

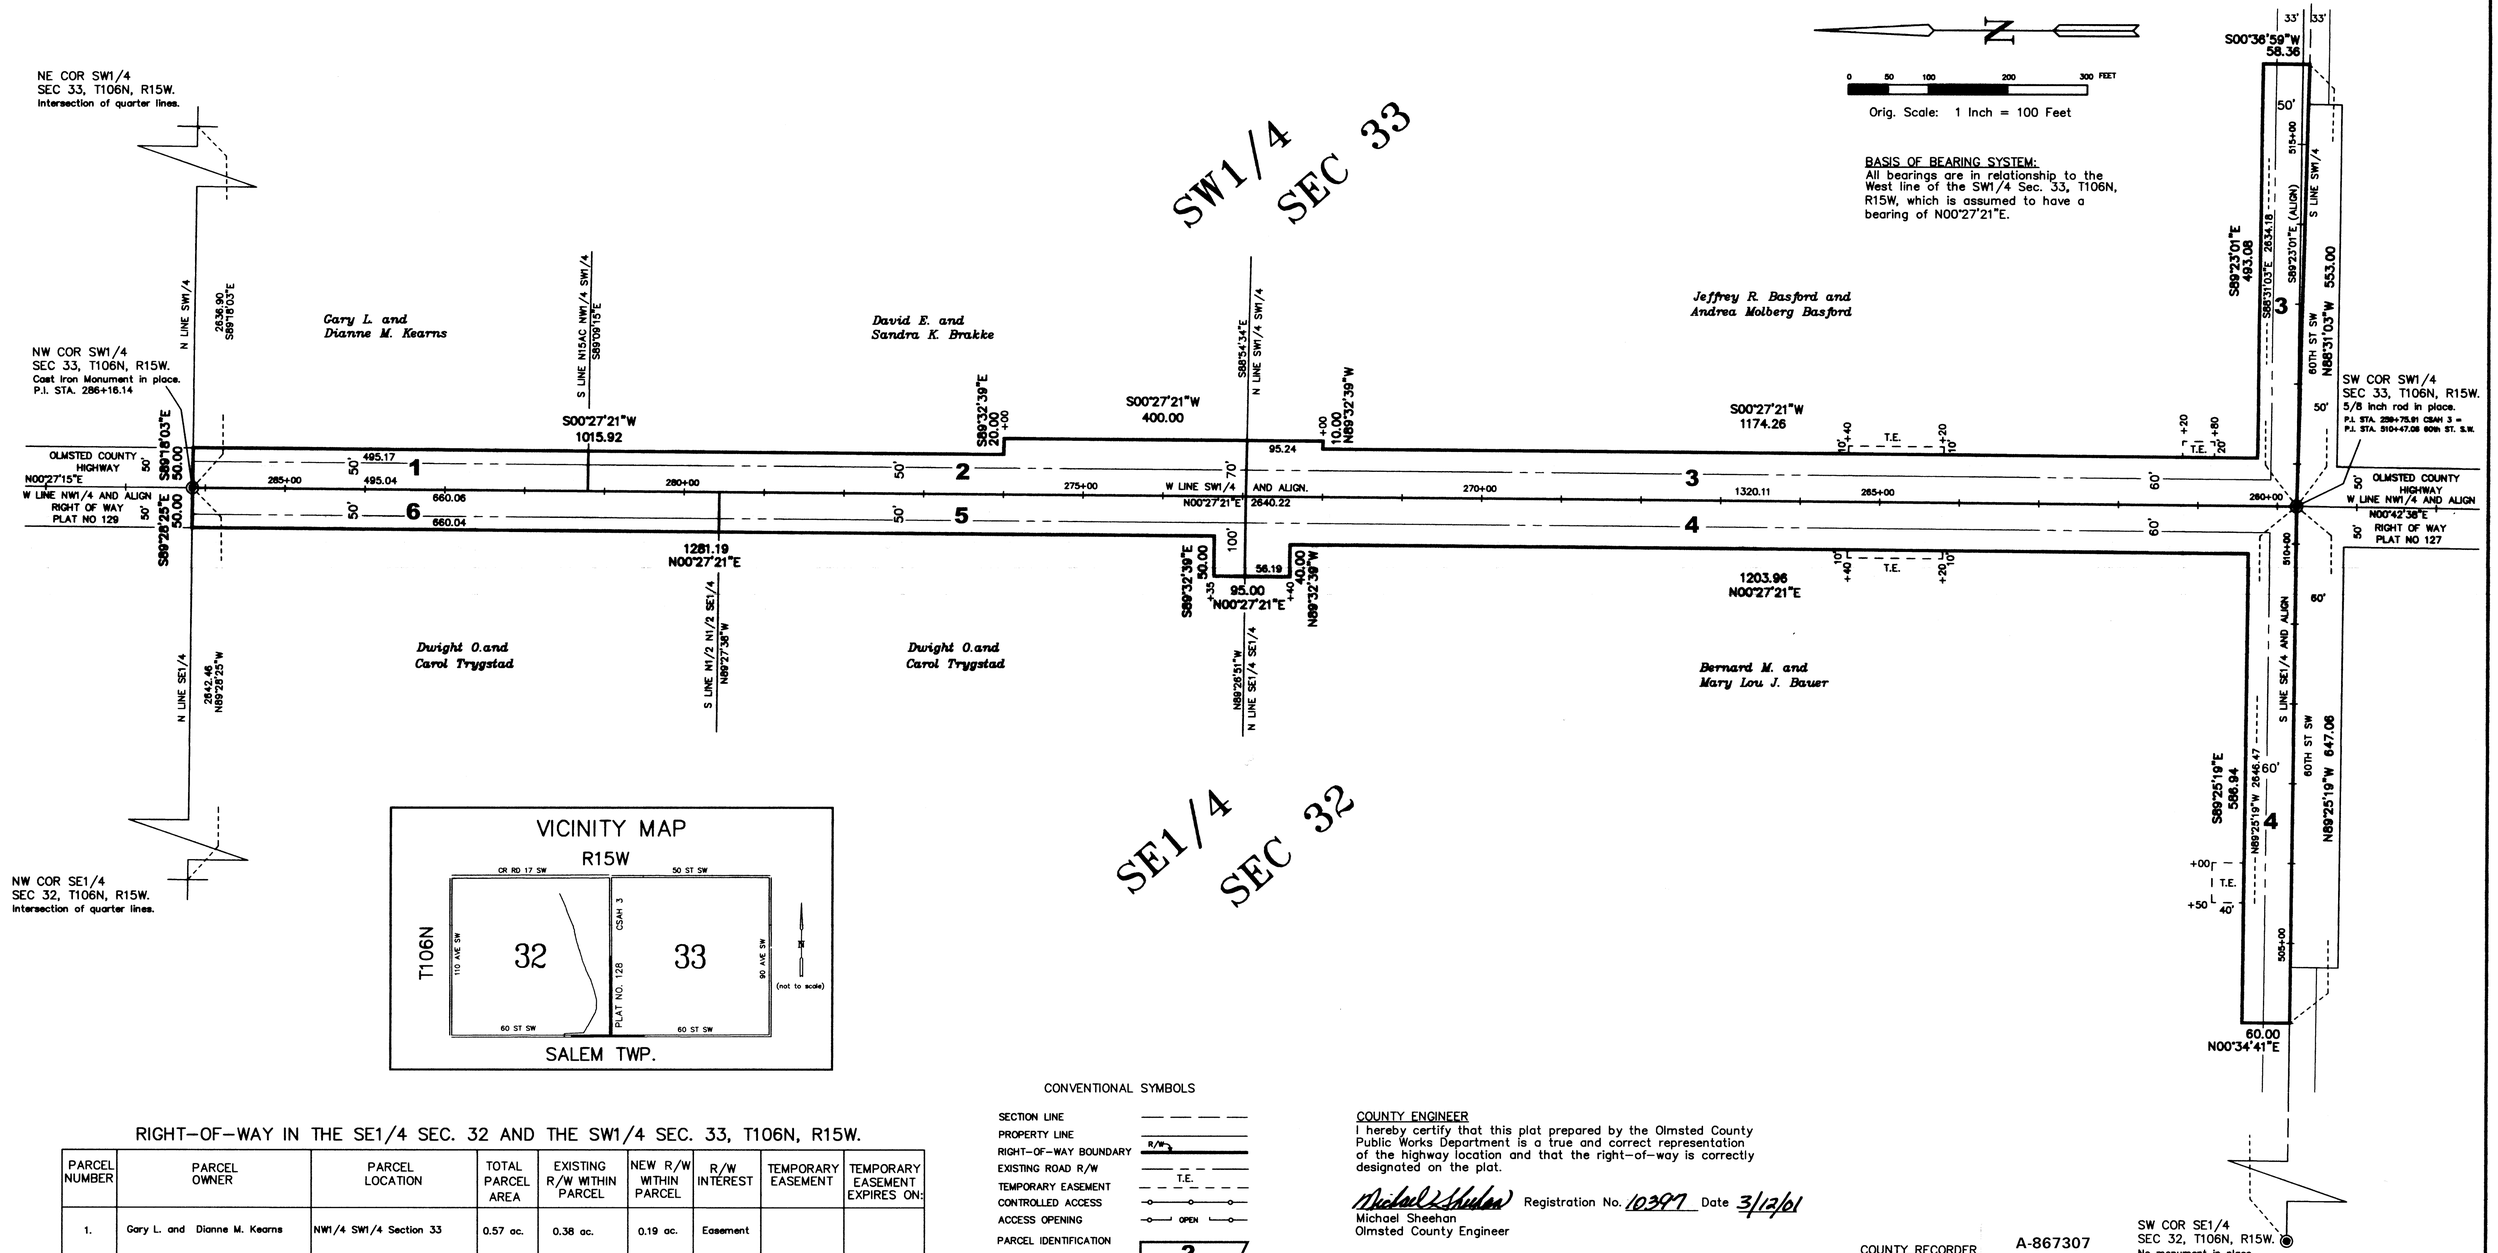

RIGHT–OF–WAY IN THE SE1/4 SEC. 32 AND THE SW1/4 SEC. 33, T106N, R15W.

PARCEL NUMBER	PARCEL OWNER	PARCEL LOCATION	TOTAL PARCEL AREA	EXISTING R/W WITHIN PARCEL	NEW R/W WITHIN PARCEL	R/W INTEREST	TEMPORARY EASEMENT	TEMPORARY EASEMENT EXPIRES ON:
1.	Gary L. and Dianne M. Kearns	NW1/4 SW1/4 Section 33	0.57 ac.	0.38 ac.	0.19 ac.	Easement		
2.	David E. and Sandra K. Brakke	NW1/4 SW1/4 Section 33	1.09 ac.	0.63 ac.	0.46 ac.	Easement		
3.	Jeffrey R. and Andrea Molberg Basford	SW1/4 SW1/4 Section 33	2.46 ac.	1.45 ac.	1.01 ac.	Easement	0.05 ac.	Completion of Project
4.	Bernard M. and Mary Lou J. Bauer	SE1/4 SE1/4 Section 32	2.68 ac.	1.47 ac.	1.21 ac.	Easement	0.07 ac.	Completion of Project
5.	Dwight O. and Carol Trygstad	NE1/4 SE1/4 Section 32	0.80 ac.	0.50 ac.	0.30 ac.	Easement		
6.	Dwight O. and Carol Trygstad	NE1/4 SE1/4 Section 32	0.76 ac.	0.50 ac.	0.26 ac.	Easement		

CONVENTIONAL SYMBOLS

- SECTION LINE
- PROPERTY LINE
- RIGHT–OF–WAY BOUNDARY (R/W)
- EXISTING ROAD R/W
- TEMPORARY EASEMENT (T.E.)
- CONTROLLED ACCESS
- ACCESS OPENING (OPEN)
- PARCEL IDENTIFICATION (2)
- OLD ROAD CENTERLINE
- NEW ROAD ALIGNMENT
- PUBLIC LAND SURVEY CORNER
- SURVEY MONUMENT
  All R/W monuments are 1 inch I.D. square pipes with cap No. RLS 15809 unless otherwise indicated. All other survey monuments are identified on the plat.
- R/W BOUNDARY CORNER IDENTIFICATION (BC)

DISTANCES TO FEET (66,100 e.t.c.) ARE EXACT EXTRINSIC VALUES

COUNTY ENGINEER

I hereby certify that this plat prepared by the Olmsted County Public Works Department is a true and correct representation of the highway location and that the right–of–way is correctly designated on the plat.

Michael Sheehan Registration No. 10397 Date 3/12/01
Michael Sheehan
Olmsted County Engineer

COUNTY SURVEYOR

I hereby certify that this plat was prepared by me or under my direct supervision and that I am a duly Registered Land Surveyor under the Laws of the State of Minnesota; that this plat meets requirements of Minnesota Statutes, Section 160.085 and Section 160.14, Subd. 1; that parcel ownerships are delineated on the plat; that monuments for the guidance of future surveys will be correctly placed in the ground after completion of construction; that all measurements are correctly shown on this plat; and that the outside boundary lines are correctly designated on this plat.

Edward P. Kuisle Registration No. 15809 Date 3/11/01
Edward P. Kuisle
Olmsted County Surveyor

COUNTY RECORDER A-867307
DOCUMENT NUMBER
BOOK OF PAGE

I hereby certify that this instrument was filed in the Office of the County Recorder for record on this 27th day of March 19 2001, at 11 o'clock A M. and was duly recorded in the Olmsted County records.

Daniel J. Heil
Olmsted County Recorder
Pam Nemeister
Deputy