

OLMSTED COUNTY HIGHWAY RIGHT OF WAY PLAT NO. 129

COUNTY STATE AID HIGHWAY NO. 3

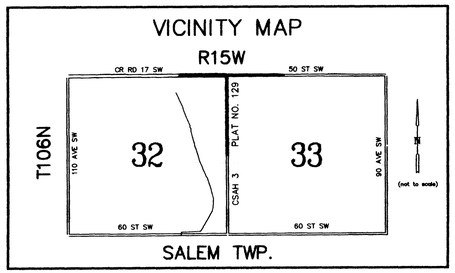

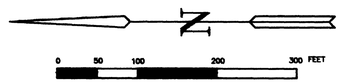

Orig. Scale: 1 Inch = 100 Feet

BASIS OF BEARING SYSTEM:
All bearings are in relationship to the West line of the NW1/4 Sec. 33, T106N, R15W, which is assumed to have a bearing of N00°27'15"E.

NW COR NW1/4 SEC 33, T106N, R15W.
Cast Iron Monument in place.
P.I. STA. 20+47.96 C.S.A.H. 17 =
P.I. STA. 312+50.49 C.S.A.H. 3

SE COR NW1/4
SEC 33, T106N, R15W.
Intersection of quarter lines.

SW COR NW1/4
SEC 33, T106N, R15W.
Cast Iron Monument in place.
P.I. STA. 286+16.14

SW COR NE1/4
SEC 32, T106N, R15W.
Intersection of quarter lines.

NW1/4 SEC 33

NE1/4 SEC 32

S00°45'44"W 50.00
S00°45'44"W 10.00
S00°27'56"W
E LINE W5AC N15AC NW1/4 NW1/4
S00°45'44"W 10.00
S00°27'15"W 180.09
S00°27'15"W 220.00
S00°27'15"W 230.00
S00°27'15"W 1934.07
S00°32'29"W PROP LINE
S00°32'29"W 30.00
N00°32'29"E 10.00
N89°27'31"W 50.00
N00°32'29"E 10.00
N89°27'31"W 125.00
S00°32'29"W
PROP LINE
S00°32'29"W 30.00
N89°27'31"W 50.00
80.00 N00°32'29"E

450.00 N89°14'16"W
250.00 N89°14'16"W
171.66 N89°14'16"W
15.00 N89°32'45"W
5.00 N89°32'45"W
10.00 N89°32'45"W
513.07 N89°27'31"W
805.59 N00°27'15"E
441.58 N00°27'15"E
1317.18 N00°27'15"E
20.00 N89°27'58"W
10.00 S89°32'45"E
S89°27'58"W PROP LINE

S89°14'16"E 952.04
S89°14'59"E N LINE S25AC NW1/4 NW1/4
S89°18'10"E N LINE SW1/4 NW1/4
S89°27'31"E 797.86
S89°18'03"E 2636.90
N89°28'25"W 2642.46
N00°22'26"E RIGHT OF WAY PLAT NO 130
N00°27'15"E 2634.36 W LINE NW1/4 AND ALIGN
N00°27'21"E RIGHT OF WAY PLAT NO 128

N LINE NW1/4 AND ALIGN.
50 Street S.W.
C.S.A.H. 17
W LINE SW1/4 AND ALIGN
N LINE NE1/4 AND ALIGN.
S LINE NW1/4
S LINE NE1/4
N LINE S1/2 NE1/4
OLMSTED COUNTY HIGHWAY
W LINE SW1/4 AND ALIGN
OLMSTED COUNTY HIGHWAY
W LINE SW1/4 AND ALIGN

T.E.

Cary L. Kearns and wife, Dianne M.
George D. Belles and wife, Sandra J.
John T. Leitzen and wife, Arlys J.
Harold W. Meyer and wife Carolyn L.
Gerald A. Boyum and wife, Sharon
Jeffrey R. Basford and Andrea Molberg Basford

RIGHT-OF-WAY IN THE NE1/4 SEC. 32 AND THE NW1/4 SEC. 33, T106N, R15W.

PARCEL NUMBER	PARCEL OWNER	PARCEL LOCATION	TOTAL PARCEL AREA	EXISTING R/W WITHIN PARCEL	NEW R/W WITHIN PARCEL	R/W INTEREST	TEMPORARY EASEMENT	TEMPORARY EASEMENT EXPIRES ON:
1.	George Belles and wife, Sandra J.	NW1/4 NW1/4 Section 33	0.60 ac.	0.39 ac.	0.21 ac.	Easement		
2.	Gary L. Kearns and wife, Dianne M.	NW1/4 NW1/4 Section 33	1.41 ac.	0.68 ac.	0.73 ac.	Easement		
3.	Gary L. Kearns and wife, Dianne M.	NW1/4 NW1/4 Section 33	0.99 ac.	0.62 ac.	0.37 ac.	Easement		
4.	Gary L. Kearns and wife, Dianne M.	SW1/4 NW1/4 Section 33	1.51 ac.	1.00 ac.	0.51 ac.	Easement	0.10 ac.	Completion of Project
5.	Jeffrey R. Basford and Andrea Molberg Basford	SE1/4 NE1/4 Section 32	1.52 ac.	1.00 ac.	0.52 ac.	Easement		
6.	Harold W. Meyer and wife Carolyn L.	NE1/4 NE1/4 Section 32	0.64 ac.	0.64 ac.	none	Easement	0.18 ac.	Completion of Project
7.	John T. Leitzen and wife, Arlys J.	NE1/4 NE1/4 Section 32	1.93 ac.	1.20 ac.	0.73 ac.	Easement	0.24 ac.	Completion of Project
8.	Gerald A. Boyum wife, Sharon	NE1/4 NE1/4 Section 32	0.47 ac.	0.37 ac.	0.10 ac.	Easement	0.07 ac.	Completion of Project

COUNTY ENGINEER
I hereby certify that this plat prepared by the Olmsted County Public Works Department is a true and correct representation of the highway location and that the right-of-way is correctly designated on the plat.

Michael Sheehan Registration No. 10397 Date 3/20/01
Michael Sheehan
Olmsted County Engineer

COUNTY SURVEYOR
I hereby certify that this plat was prepared by me or under my direct supervision and that I am a duly Registered Land Surveyor under the Laws of the State of Minnesota; that this plat meets requirements of Minnesota Statutes, Section 160.085 and Section 160.14, Subd. 1; that parcel ownerships are delineated on the plat; that monuments for the guidance of future surveys will be correctly placed in the ground after completion of construction; that all measurements are correctly shown on this plat; and that the outside boundary lines are correctly designated on this plat.

Edward P. Kuisle Registration No. 15809 Date 3/20/01
Edward P. Kuisle
Olmsted County Surveyor

CONVENTIONAL SYMBOLS

- SECTION LINE
- PROPERTY LINE
- RIGHT-OF-WAY BOUNDARY (R/W)
- EXISTING ROAD R/W
- TEMPORARY EASEMENT (T.E.)
- CONTROLLED ACCESS
- ACCESS OPENING (OPEN)
- PARCEL IDENTIFICATION (2)
- OLD ROAD CENTERLINE
- NEW ROAD ALIGNMENT
- PUBLIC LAND SURVEY CORNER
- SURVEY MONUMENT
  All R/W monuments are 1 inch I.D. square pipes with cap No. RLS 15809 unless otherwise indicated. All other survey monuments are identified on the plat.
- R/W BOUNDARY CORNER IDENTIFICATION (BC)

DISTANCES TO FEET (66,100 e.t.c.) ARE EXACT EXTRINSIC VALUES

A-867308

COUNTY RECORDER
DOCUMENT NUMBER_____
BOOK____ OF____ PAGE____

I hereby certify that this instrument was filed in the Office of the County Recorder for record on this 27th day of March, 2001, at 11 o'clock A M. and was duly recorded in the Olmsted County records.

Daniel J. Hall
Olmsted County Recorder
Deputy