
OLMSTED COUNTY HIGHWAY RIGHT OF WAY PLAT NO. 130

COUNTY STATE AID HIGHWAY NO. 3

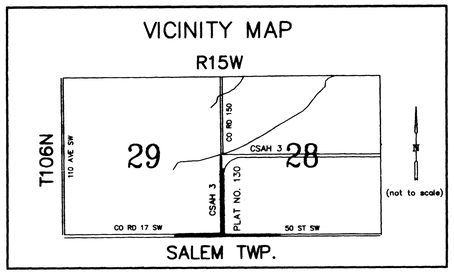

BASIS OF BEARING SYSTEM:
All bearings are in relationship to the West line of the SW1/4 Sec. 28, T106N, R15W, which is assumed to have a bearing of N00°22'26"E.

RIGHT-OF-WAY IN THE SE1/4 SEC. 29 AND THE SW1/4 SEC. 28, T106N, R15W.

PARCEL NUMBER	PARCEL OWNER	PARCEL LOCATION	TOTAL PARCEL AREA	EXISTING R/W WITHIN PARCEL	NEW R/W WITHIN PARCEL	R/W INTEREST	TEMPORARY EASEMENT	TEMPORARY EASEMENT EXPIRES ON:
1.	Terry Gates and wife Janice Ann	NW1/4 SW1/4 Section 28	1.01 ac.	0.78 ac.	0.23 ac.	Easement		
2.	Richard E. Phelps and Gail M. Phelps	SW1/4 SW1/4 Section 28	2.37 ac.	1.97 ac.	0.40 ac.	Easement	0.06 ac.	Completion of Project
3.	Richard W. Kingsley	SW1/4 SW1/4 Section 28	0.22 ac.	0.22 ac.	none	Easement		
4.	Craig Ramaker	SE1/4 SE1/4 Section 29	1.91 ac.	1.13 ac.	0.78 ac.	Easement	0.01 ac.	Completion of Project
5.	William D. Fritts and Gail A. Fritts	SE1/4 SE1/4 Section 29	0.41 ac.	0.34 ac.	0.07 ac.	Easement	0.03 ac.	Completion of Project
6.	William D. Fritts and Gail A. Fritts	SE1/4 SE1/4 Section 29	0.98 ac.	0.75 ac.	0.23 ac.	Easement	0.11 ac.	Completion of Project
7.	William D. Fritts and Gail A. Fritts	NE1/4 SE1/4 Section 29	1.10 ac.	0.97 ac.	0.13 ac.	Easement		
8.	William D. Fritts and Gail A. Fritts	NE1/4 SE1/4 Section 29	0.53 ac.	0.53 ac.	0.00 ac.	Easement		

CONVENTIONAL SYMBOLS

- SECTION LINE
- PROPERTY LINE
- RIGHT-OF-WAY BOUNDARY (R/W)
- EXISTING ROAD R/W
- TEMPORARY EASEMENT (T.E.)
- CONTROLLED ACCESS
- ACCESS OPENING (OPEN)
- PARCEL IDENTIFICATION (2)
- OLD ROAD CENTERLINE
- NEW ROAD ALIGNMENT
- PUBLIC LAND SURVEY CORNER
- SURVEY MONUMENT
  All R/W monuments are 1 inch I.D. square pipes with cap No. RLS 15809 unless otherwise indicated. All other survey monuments are identified on the plat.
- R/W BOUNDARY CORNER IDENTIFICATION (BC)

DISTANCES TO FEET (66,100 e.t.c.) ARE EXACT EXTRINSIC VALUES

COUNTY ENGINEER

I hereby certify that this plat prepared by the Olmsted County Public Works Department is a true and correct representation of the highway location and that the right-of-way is correctly designated on the plat.

Michael J. Sheehan Registration No. 10397 Date 3/12/01
Michael Sheehan
Olmsted County Engineer

COUNTY SURVEYOR

I hereby certify that this plat was prepared by me or under my direct supervision and that I am a duly Registered Land Surveyor under the Laws of the State of Minnesota; that this plat meets requirements of Minnesota Statutes, Section 160.085 and Section 160.14, Subd. 1; that parcel ownerships are delineated on the plat; that monuments for the guidance of future surveys will be correctly placed in the ground after completion of construction; that all measurements are correctly shown on this plat; and that the outside boundary lines are correctly designated on this plat.

Edward P. Kuisle Registration No. 15809 Date 3/11/01
Edward P. Kuisle
Olmsted County Surveyor

COUNTY RECORDER A-867309
DOCUMENT NUMBER
BOOK OF PAGE

I hereby certify that this instrument was filed in the Office of the County Recorder for record on this 27th day of March, 2001, at 11 o'clock A .M. and was duly recorded in the Olmsted County records.

Daniel A. Hall
Olmsted County Recorder
Pam Hanneister
Deputy