
OLMSTED COUNTY HIGHWAY RIGHT OF WAY PLAT NO. 131

COUNTY STATE AID HIGHWAY NO. 3

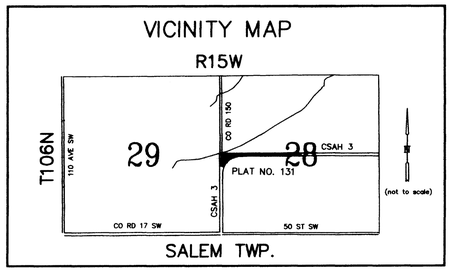

RIGHT-OF-WAY IN THE NW1/4 AND THE SW1/4 SEC. 28, T106N, R15W.

PARCEL NUMBER	PARCEL OWNER	PARCEL LOCATION	TOTAL PARCEL AREA	EXISTING R/W WITHIN PARCEL	NEW R/W WITHIN PARCEL	R/W INTEREST	TEMPORARY EASEMENT	TEMPORARY EASEMENT EXPIRES ON:
1.	Florence A. Hemmah	SW1/4 NW1/4 Section 28 and the SE1/4 NW1/4 Section 28	3.20 ac.	3.03 ac.	0.17 ac.	Easement		
2.	Larry J. Kyllo and wife LaVonne A.	NE1/4 SW1/4 Section 28	0.83 ac.	0.75 ac.	0.08 ac.	Easement		
3.	Carl Frey and wife Ludie	NE1/4 SW1/4 Section 28	0.22 ac.	0.19 ac.	0.03 ac.	Easement	0.01 ac.	Completion of Project
4.	Joel H. Dunnette and wife, Sandra L.	NE1/4 SW1/4 Section 28	0.59 ac.	0.57 ac.	0.02 ac.	Easement	0.02 ac.	Completion of Project
5.	Scott H. Suddendorf and wife, Annette S.	NW1/4 SW1/4 Section 28	0.24 ac.	0.24 ac.	none	Easement	0.01 ac.	Completion of Project
6.	James E. Woodfork and wife, Betty L.	NW1/4 SW1/4 Section 28	0.24 ac.	0.24 ac.	none	Easement	0.01 ac.	Completion of Project
7.	Donald Bourquin and Dorothy Suddendorf-Bourquin	NW1/4 SW1/4 Section 28	4.89 ac.	4.67 ac.	0.22 ac.	Easement		

CONVENTIONAL SYMBOLS

- SECTION LINE
- PROPERTY LINE
- RIGHT-OF-WAY BOUNDARY (R/W)
- EXISTING ROAD R/W
- TEMPORARY EASEMENT (T.E.)
- CONTROLLED ACCESS
- ACCESS OPENING (OPEN)
- PARCEL IDENTIFICATION (2)
- OLD ROAD CENTERLINE
- NEW ROAD ALIGNMENT
- PUBLIC LAND SURVEY CORNER
- SURVEY MONUMENT — All R/W monuments are 1 inch I.D. square pipes with cap No. RLS 15809 unless otherwise indicated. All other survey monuments are identified on the plat.
- R/W BOUNDARY CORNER IDENTIFICATION (BC)

DISTANCES TO FEET (66,100 e.t.c.) ARE EXACT EXTRINSIC VALUES

COUNTY ENGINEER

I hereby certify that this plat prepared by the Olmsted County Public Works Department is a true and correct representation of the highway location and that the right-of-way is correctly designated on the plat.

Michael Sheehan — Registration No. 10397 — Date 3/12/01
Michael Sheehan
Olmsted County Engineer

COUNTY SURVEYOR

I hereby certify that this plat was prepared by me or under my direct supervision and that I am a duly Registered Land Surveyor under the Laws of the State of Minnesota; that this plat meets requirements of Minnesota Statutes, Section 160.085 and Section 160.14, Subd. 1; that parcel ownerships are delineated on the plat; that monuments for the guidance of future surveys will be correctly placed in the ground after completion of construction; that all measurements are correctly shown on this plat; and that the outside boundary lines are correctly designated on this plat.

Edward P. Kuisle — Registration No. 15809 — Date 3-11-01
Edward P. Kuisle
Olmsted County Surveyor

COUNTY RECORDER — A-867310
DOCUMENT NUMBER____
BOOK____OF____PAGE____

I hereby certify that this instrument was filed in the Office of the County Recorder for record on this 27th day of March, 19 2001, at 11 o'clock A .M. and was duly recorded in the Olmsted County records.

Daniel J. Lee
Olmsted County Recorder
Pam Hemmeister
Deputy