
136

OLMSTED COUNTY HIGHWAY RIGHT OF WAY PLAT NO. 134

COUNTY ROAD NO. 105

RIGHT-OF-WAY IN THE SE 1/4 SEC. 8 AND THE SW 1/4 SEC. 9, T107N, R15W

PARCEL NUMBER	OWNER	LOCATION	ENTIRE TRACT	EXISTING R/W WITHIN NEW R/W	NEW R/W	EXISTING R/W TURNBACK	TEMPORARY EASEMENT	TEMPORARY EASEMENT EXPIRES ON	R/W INTEREST
1	County of Olmsted, State of Minnesota	NW 1/4 SE 1/4 SW 1/4 SE 1/4 SE 1/4 Section 8	1.40 Ac.	0.53 Ac.	0.87 Ac.		0.03 Ac.	Completion of Project	Easement
2	John L. Colbert, Marcy L. Colbert	NE 1/4 SE 1/4 Section 8	0.58 Ac.	0.03 Ac.	0.55 Ac.		0.21 Ac.	Completion of Project	Easement
3	John L. Colbert, Marcy L. Colbert	NE 1/4 SE 1/4 Section 8				0.62 Ac.			
4	Gladys Smith	NE 1/4 SE 1/4 Section 8				0.17 Ac.			
5	Gladys Smith	NE 1/4 SE 1/4 SE 1/4 SE 1/4 Section 8	2.90 Ac.	1.36 Ac.	1.54 Ac.		0.02 Ac.	Completion of Project	Easement
6	Ronald R. Thompson, Glenda M. Thompson	NW 1/4 SW 1/4 Section 9				0.06 Ac.			
7	Ronald R. Thompson, Glenda M. Thompson	NW 1/4 SW 1/4 Section 9	0.01 Ac.	0.01 Ac.	0.00 Ac.				Easement
8	Gladys Smith	NW 1/4 SW 1/4 Section 9	0.39 Ac.	0.19 Ac.	0.20 Ac.				Easement

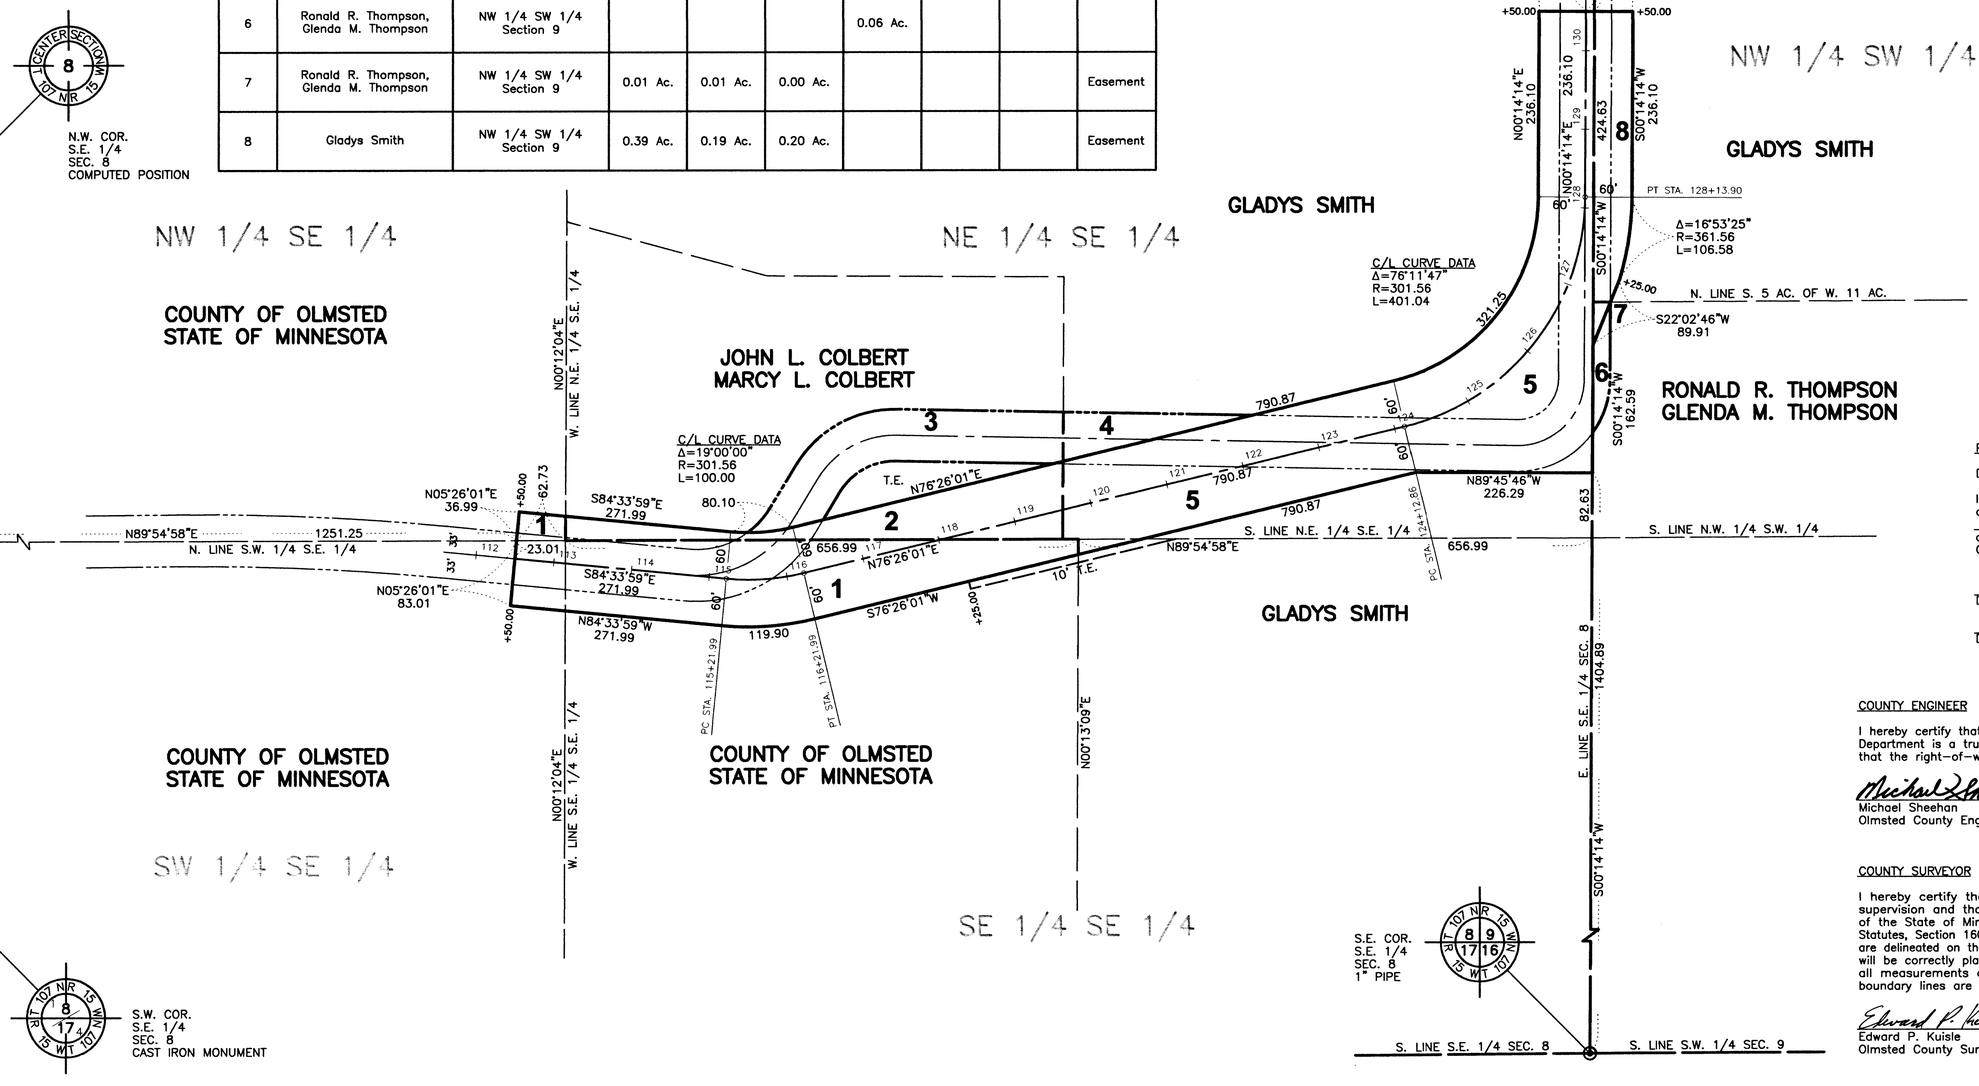

BASIS OF BEARING SYSTEM:
All bearings are in relationship to the East line of the SE 1/4 Sec. 8, T107N, R15W, which is assumed to have a bearing of S00°14'14"W.

CONVENTIONAL SYMBOLS

- SECTION LINE
- PROPERTY LINE
- RIGHT-OF-WAY BOUNDARY
- EXISTING ROAD R/W
- TEMPORARY EASEMENT T.E.
- PARCEL IDENTIFICATION 2
- OLD ROAD CENTERLINE
- NEW ROAD ALIGNMENT
- PUBLIC LAND SURVEY CORNER

DISTANCES SHOWN TO FEET (66, 100 etc.) ARE EXACT EXTRINSIC VALUES

PROPERTY RECORDS AND LICENSING

DOCUMENT NUMBER A-912466

I hereby certify that this instrument was filed in the office of Property Records and Licensing for the record on this 9th day of APRIL, 2002, at 11 1/2 o'clock A.M., and was duly recorded in the Olmsted County records.

Daniel J. Hall
Director of Property Records & Licensing

Wendy Von Wald
Deputy

COUNTY ENGINEER

I hereby certify that this plat prepared by the Olmsted County Public Works Department is a true and correct representation of the highway location and that the right-of-way is correctly designated on the plat.

Michael Sheehan License No. 10397 Date 4-8-02
Michael Sheehan
Olmsted County Engineer

COUNTY SURVEYOR

I hereby certify that this plat was prepared by me or under my direct supervision and that I am a duly Licensed Land Surveyor under the laws of the State of Minnesota; that this plat meets requirements of Minnesota Statutes, Section 160.085 and Section 160.14, Subd. 1; that parcel ownerships are delineated on the plat; that monuments for the guidance of future surveys will be correctly placed in the ground after completion of construction; that all measurements are correctly shown on this plat; and that the outside boundary lines are correctly designated on this plat.

Edward P. Kuisle License No. 15809 Date 4-8-02
Edward P. Kuisle
Olmsted County Surveyor

DATE: 04-05-02
FILE NAME: 105-TP01.DWG

136