

OLMSTED COUNTY HIGHWAY RIGHT OF WAY PLAT NO. 136

COUNTY STATE AID HIGHWAY NO. 6

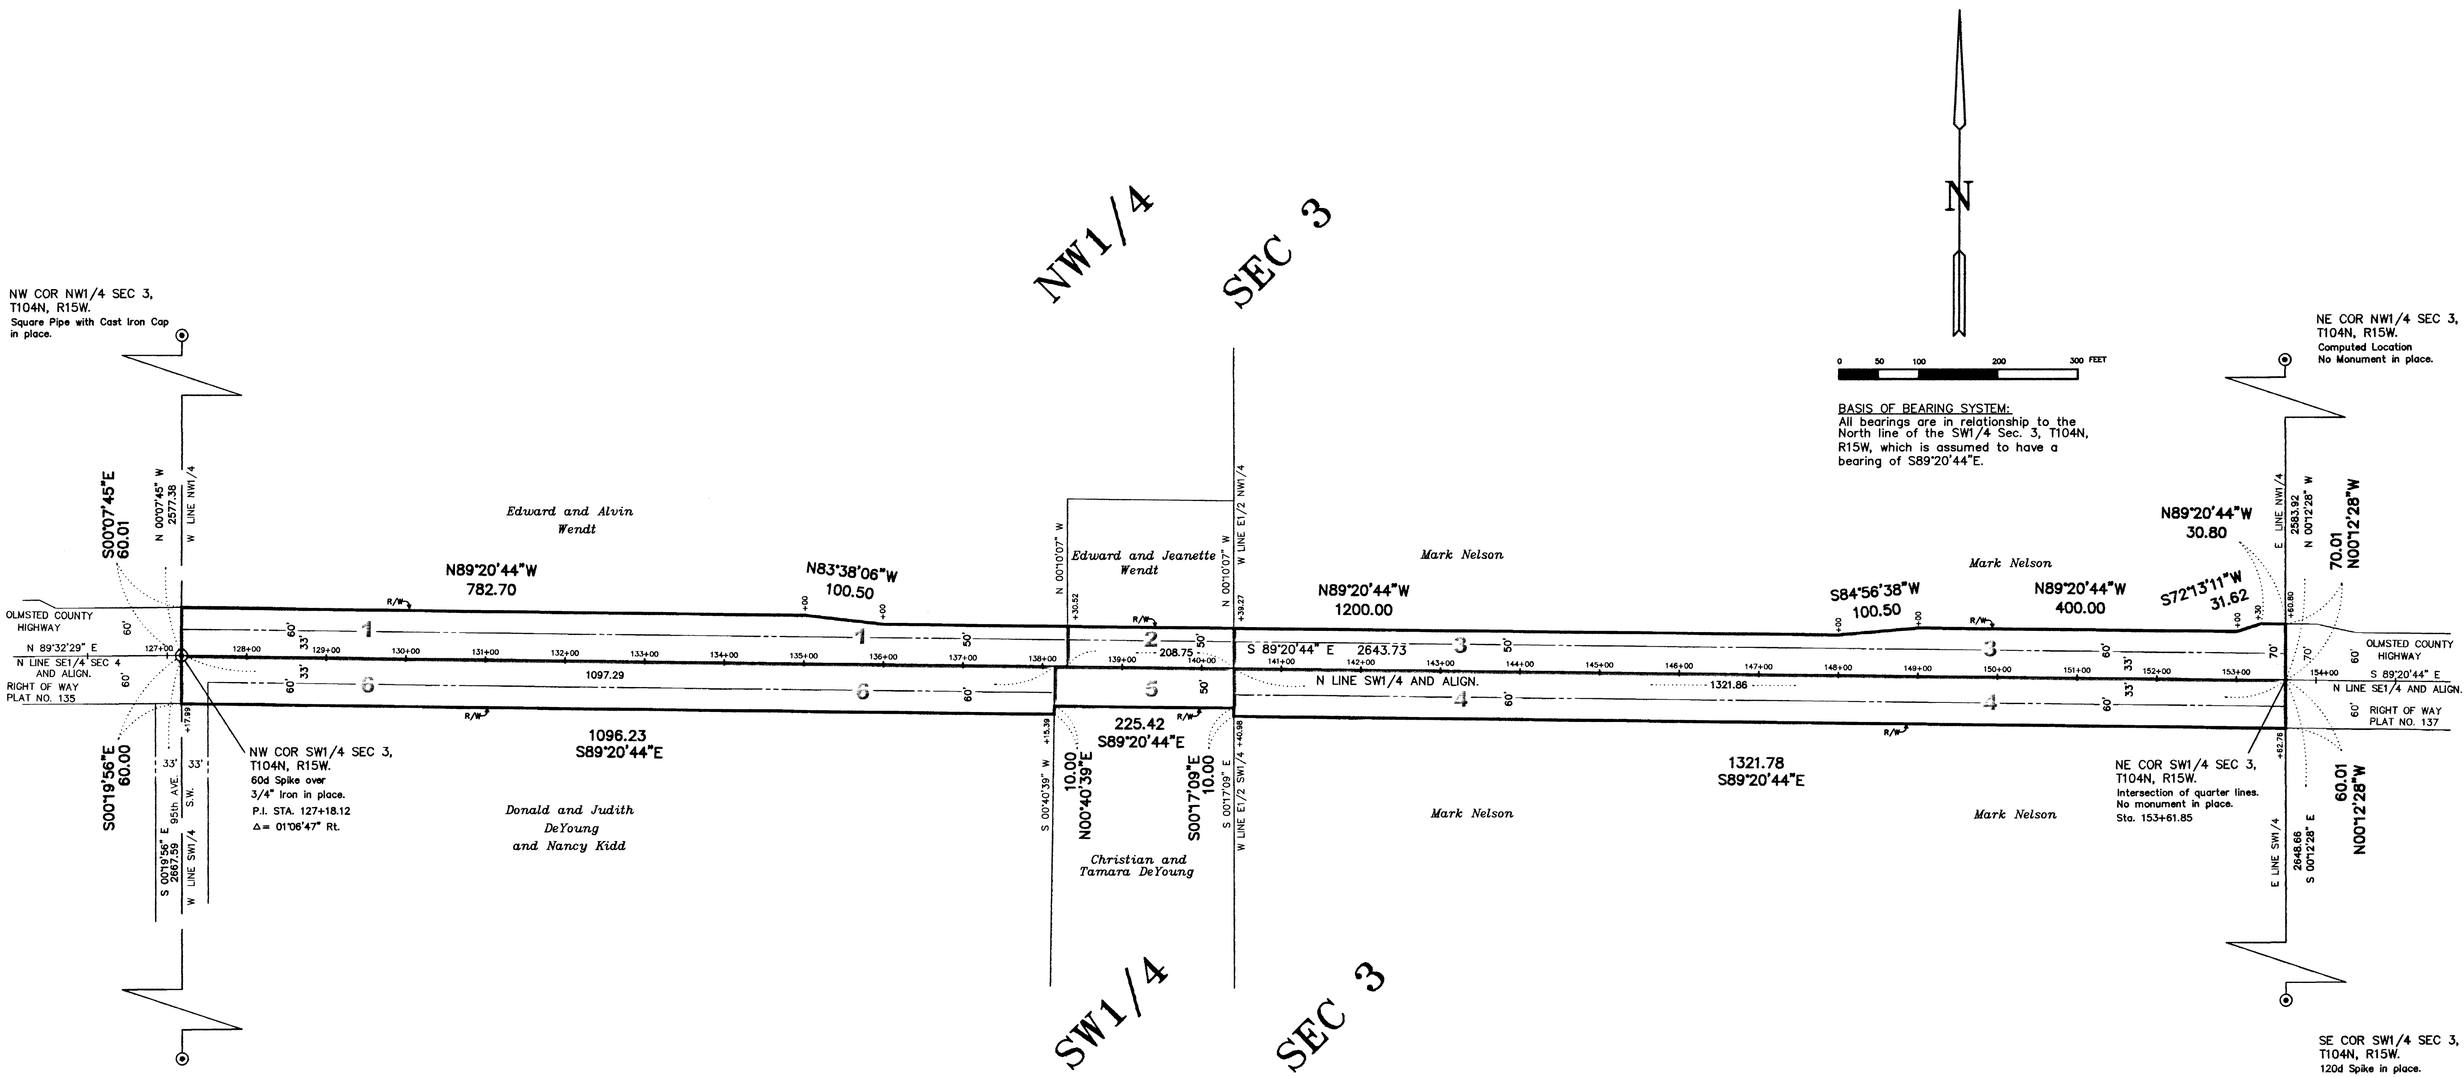

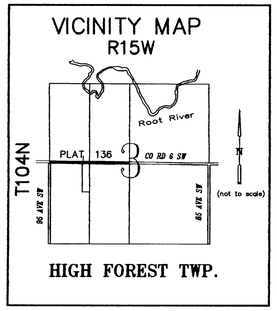

RIGHT-OF-WAY IN THE NW1/4 AND SW1/4 SEC. 3, T104N, R15W.

PARCEL NUMBER	PARCEL OWNER	PARCEL LOCATION	TOTAL PARCEL AREA	EXISTING R/W WITHIN PARCEL	NEW R/W WITHIN PARCEL	R/W INTEREST
1.	Edward and Alvin Wendt	SW1/4 NW1/4 Section 3	1.473 ac.	0.846 ac.	0.627 ac.	Easement
2.	Edward and Jeanette Wendt	SW1/4 NW1/4 Section 3	0.240 ac.	0.158 ac.	0.082 ac.	Easement
3.	Mark Nelson	SE1/4 NW1/4 Section 3	1.652 ac.	1.004 ac.	0.648 ac.	Easement
4.	Mark Nelson	NE1/4 SW1/4 Section 3	1.825 ac.	1.009 ac.	0.816 ac.	Easement
5.	Christian and Tamara DeYoung	NW1/4 SW1/4 Section 3	0.262 ac.	0.262 ac.	0.00 ac.	Easement
6.	Donald and Judith DeYoung and Nancy Kidd	NW1/4 SW1/4 Section 3	1.511 ac.	0.852 ac.	0.659 ac.	Easement

CONVENTIONAL SYMBOLS

- SECTION LINE
- PROPERTY LINE
- RIGHT-OF-WAY BOUNDARY (R/W)
- EXISTING ROAD R/W
- TEMPORARY EASEMENT (T.E.)
- CONTROLLED ACCESS
- ACCESS OPENING (OPEN)
- PARCEL IDENTIFICATION (2)
- OLD ROAD CENTERLINE
- NEW ROAD ALIGNMENT
- PUBLIC LAND SURVEY CORNER
- SURVEY MONUMENT
  All R/W monuments are 1 inch I.D. square pipes with cap No. RLS 15809 unless otherwise indicated. All other survey monuments are identified on the plat.
- R/W BOUNDARY CORNER IDENTIFICATION (BC)

DISTANCES TO FEET (66,100 e.t.c.) ARE EXACT EXTRINSIC VALUES

COUNTY ENGINEER

I hereby certify that this plat prepared by the Olmsted County Public Works Department is a true and correct representation of the highway location and that the right-of-way is correctly designated on the plat.

Michael Sheehan
Olmsted County Engineer
Registration No. 10397 Date 12/16/02

COUNTY SURVEYOR

I hereby certify that this plat was prepared by me or under my direct supervision and that I am a duly Registered Land Surveyor under the Laws of the State of Minnesota; that this plat meets requirements of Minnesota Statutes, Section 160.085 and Section 160.14, Subd. 1; that parcel ownerships are delineated on the plat; that monuments for the guidance of future surveys will be correctly placed in the ground after completion of construction; that all measurements are correctly shown on this plat; and that the outside boundary lines are correctly designated on this plat.

Edward P. Kuisle
Olmsted County Surveyor
Registration No. 15809 Date 12/16/02

PROPERTY RECORDS AND LICENSING

DOCUMENT NUMBER A-946263
~~BOOK OF~~

I hereby certify that this instrument was filed in the Office of the Olmsted County Director of Property Records and Licensing for record on this 17th day of Dec., 2002, at 1 o'clock P.M. and was duly recorded in the Olmsted County records.

Daniel O. Hall
Olmsted County Director of Property Records and Licensing

Wendy von Wald
Deputy