

OLMSTED COUNTY HIGHWAY RIGHT OF WAY PLAT NO. 138

COUNTY STATE AID HIGHWAY NO. 6

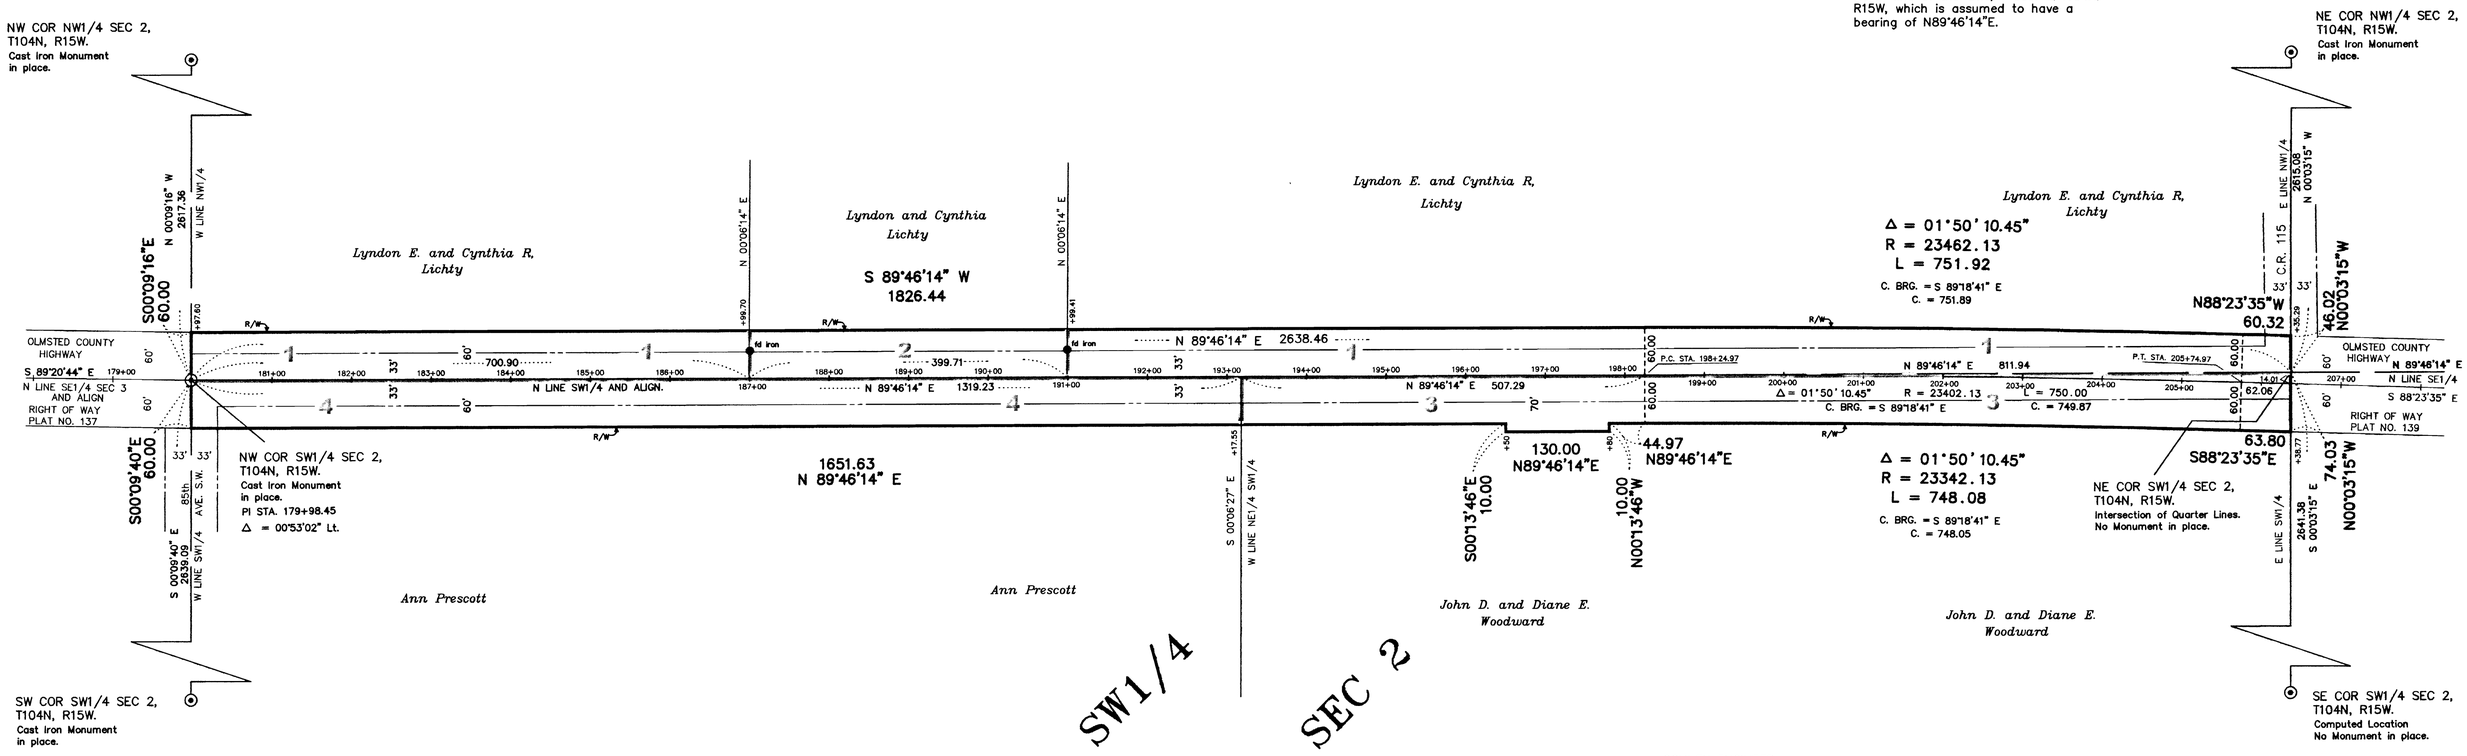

VICINITY MAP
R15W

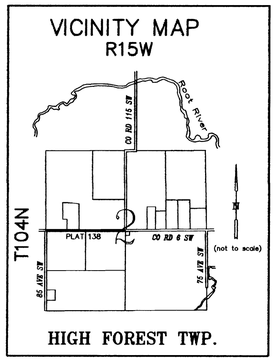

RIGHT–OF–WAY IN THE NW1/4 AND SW1/4 SEC. 2, T104N, R15W.

PARCEL NUMBER	PARCEL OWNER	PARCEL LOCATION	TOTAL PARCEL AREA	EXISTING R/W WITHIN PARCEL	NEW R/W WITHIN PARCEL	R/W INTEREST
1.	Lyndon E. and Cynthia R. Lichty	SW1/4 NW1/4 Section 2 and SE1/4 NW1/4 Section 2	2.996 ac.	1.706 ac.	1.290 ac.	Easement
2.	Lyndon and Cynthia Lichty	SW1/4 NW1/4 Section 2	0.551 ac.	0.303 ac.	0.248 ac.	Easement
3.	John D. and Diane E. Woodward	NE1/4 SW1/4 Section 2	1.935 ac.	0.999 ac.	0.935 ac.	Easement
4.	Ann Prescott	NW1/4 SW1/4 Section 2	1.817 ac.	1.020 ac.	0.797 ac.	Easement

CONVENTIONAL SYMBOLS

- SECTION LINE
- PROPERTY LINE
- RIGHT–OF–WAY BOUNDARY (R/W)
- EXISTING ROAD R/W (T.E.)
- TEMPORARY EASEMENT
- CONTROLLED ACCESS
- ACCESS OPENING (OPEN)
- PARCEL IDENTIFICATION (2)
- OLD ROAD CENTERLINE
- NEW ROAD ALIGNMENT
- PUBLIC LAND SURVEY CORNER
- SURVEY MONUMENT — All R/W monuments are 1 inch I.D. square pipes with cap No. RLS 15809 unless otherwise indicated. All other survey monuments are identified on the plat.
- R/W BOUNDARY CORNER IDENTIFICATION (BC)

DISTANCES TO FEET (66,100 e.t.c.) ARE EXACT EXTRINSIC VALUES

COUNTY ENGINEER

I hereby certify that this plat prepared by the Olmsted County Public Works Department is a true and correct representation of the highway location and that the right–of–way is correctly designated on the plat.

Michael Sheehan — Registration No. 10397 — Date 12/16/02
Olmsted County Engineer

COUNTY SURVEYOR

I hereby certify that this plat was prepared by me or under my direct supervision and that I am a duly Registered Land Surveyor under the Laws of the State of Minnesota; that this plat meets requirements of Minnesota Statutes, Section 160.085 and Section 160.14, Subd. 1; that parcel ownerships are delineated on the plat; that monuments for the guidance of future surveys will be correctly placed in the ground after completion of construction; that all measurements are correctly shown on this plat; and that the outside boundary lines are correctly designated on this plat.

Edward P. Kuisle — Registration No. 15809 — Date 12/16/02
Edward P. Kuisle
Olmsted County Surveyor

PROPERTY RECORDS AND LICENSING
DOCUMENT NUMBER
~~BOOK ____ OF ____~~ A-946265

I hereby certify that this instrument was filed in the Office of the Olmsted County Director of Property Records and Licensing for record on this 17th day of Dec., 2002, at 1 o'clock P.M. and was duly recorded in the Olmsted County records.

Daniel G. Hall
Olmsted County Director of Property Records and Licensing

Wendy von Wald
Deputy