

# OLMSTED COUNTY HIGHWAY RIGHT OF WAY PLAT NO. 141

## COUNTY STATE AID HIGHWAY NO. 6

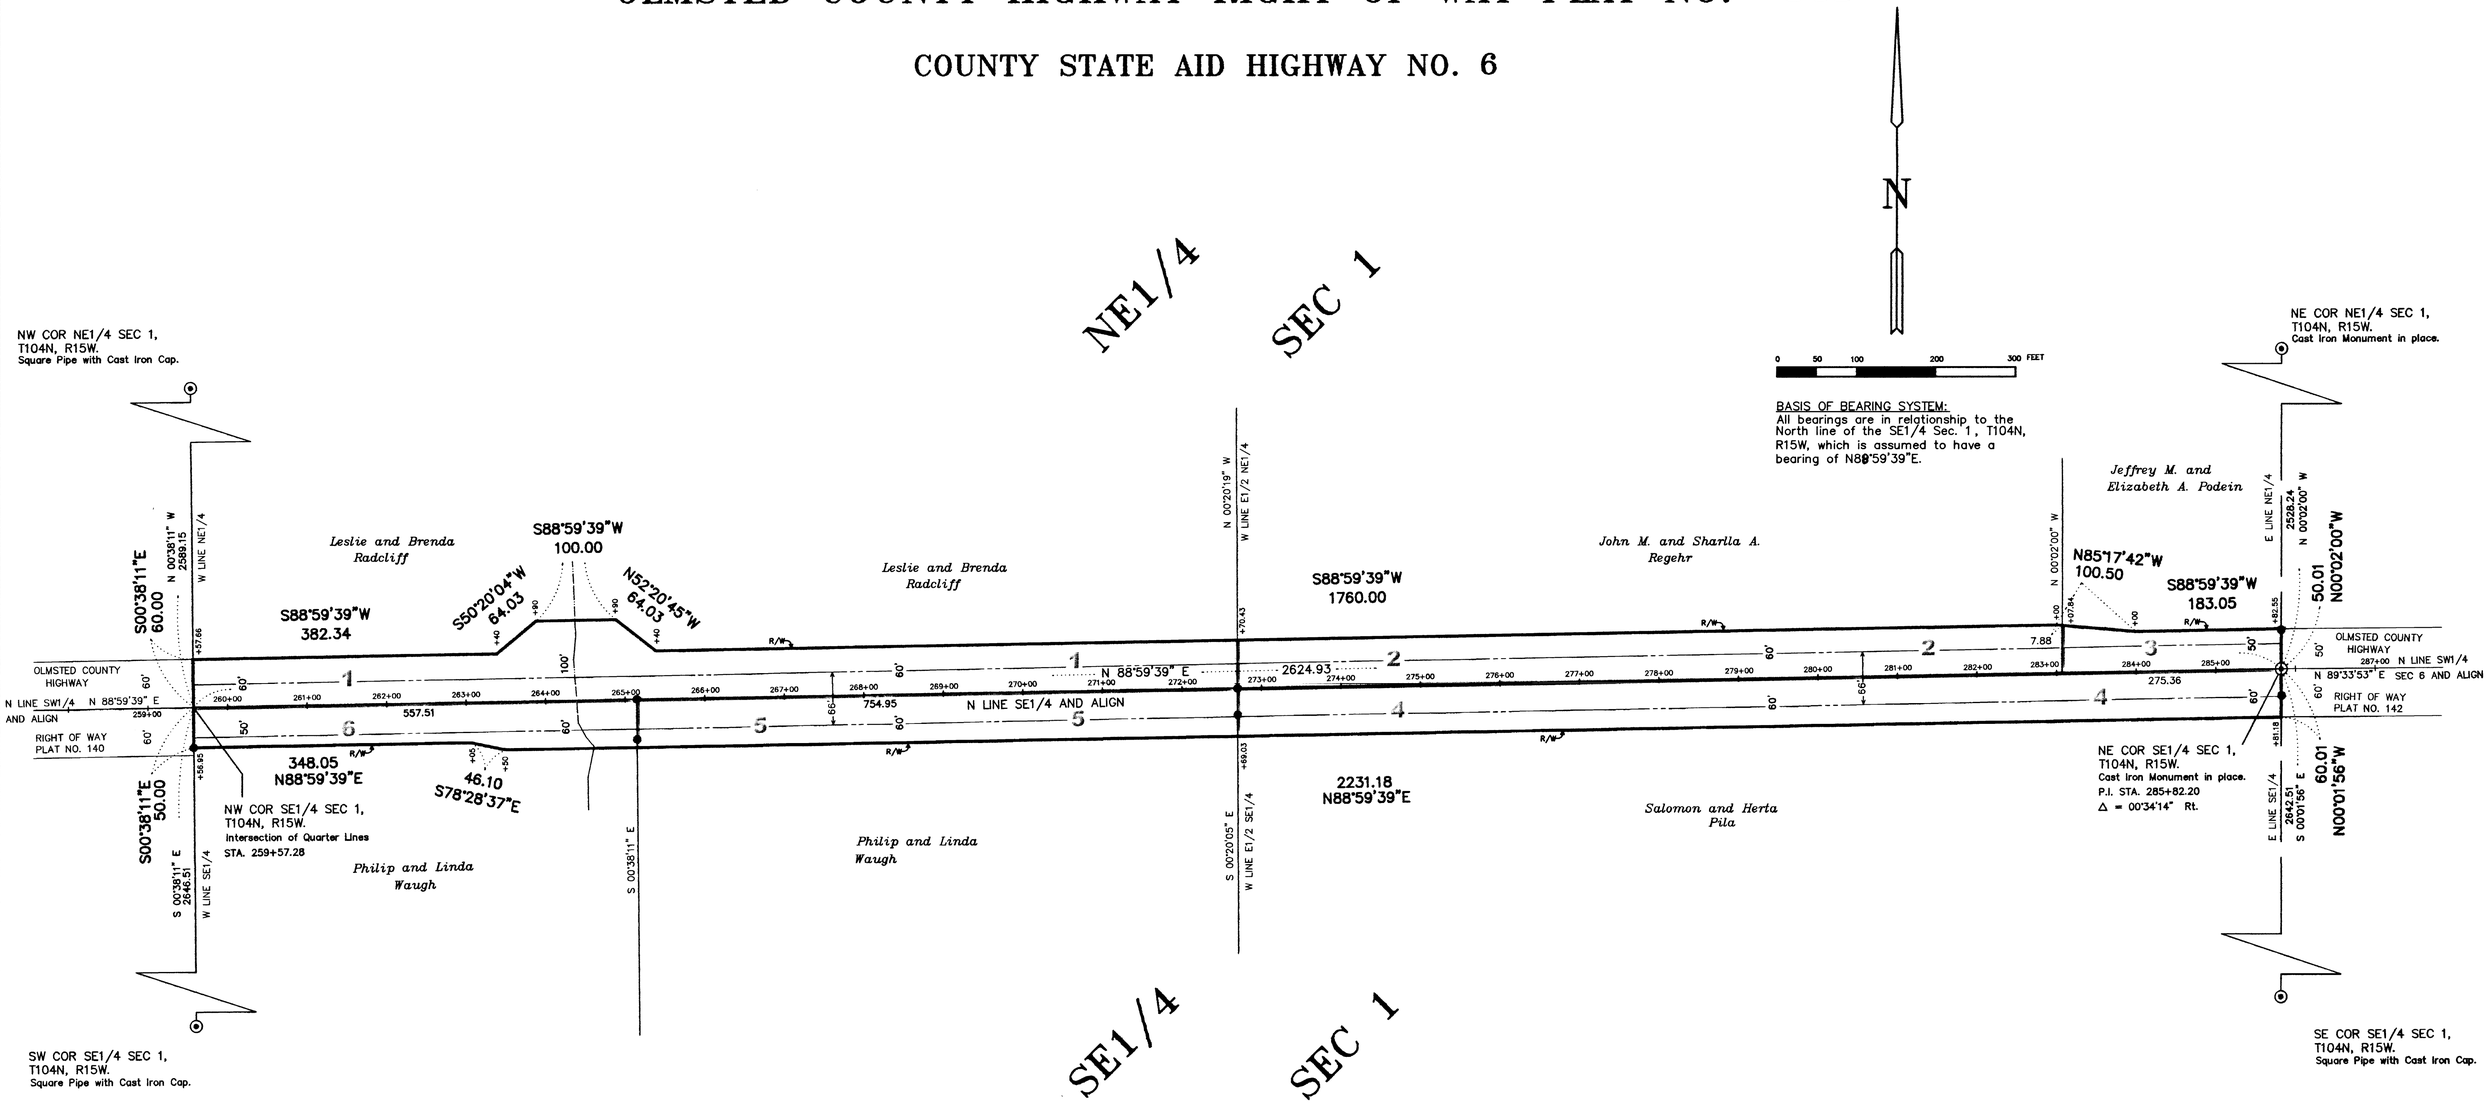


## VICINITY MAP R15W

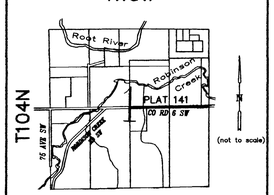


## RIGHT–OF–WAY IN THE NE1/4 AND SE1/4 SEC. 1, T104N, R15W.

| PARCEL NUMBER | PARCEL OWNER | PARCEL LOCATION | TOTAL PARCEL AREA | EXISTING R/W WITHIN PARCEL | NEW R/W WITHIN PARCEL | R/W INTEREST |
|---|---|---|---|---|---|---|
| 1. | Leslie and Brenda Radcliff | SW1/4 NE1/4 Section 1 | 1.946 ac. | 0.876 ac. | 1.070 ac. | Easement |
| 2. | John M. and Sharlla Regehr | SE1/4 NE1/4 Section 1 | 1.446 ac. | 0.739 ac. | 0.707 ac. | Easement |
| 3. | Jeffrey M. and Elizabeth A. Podein | SE1/4 NE1/4 Section 1 | 0.309 ac. | 0.190 ac. | 0.119 ac. | Easement |
| 4. | Salomon and Herta Pila | NE1/4 SE1/4 Section 1 | 1.808 ac. | 1.060 ac. | 0.748 ac. | Easement |
| 5. | Philip and Linda Waugh | NW1/4 SE1/4 Section 1 | 1.040 ac. | 0.633 ac. | 0.407 ac. | Easement |
| 6. | Philip and Linda Waugh | NW1/4 SE1/4 Section 1 | 0.683 ac. | 0.480 ac. | 0.203 ac. | Easement |

CONVENTIONAL SYMBOLS

- SECTION LINE
- PROPERTY LINE
- RIGHT–OF–WAY BOUNDARY (R/W)
- EXISTING ROAD R/W (T.E.)
- TEMPORARY EASEMENT
- CONTROLLED ACCESS
- ACCESS OPENING (OPEN)
- PARCEL IDENTIFICATION (2)
- OLD ROAD CENTERLINE
- NEW ROAD ALIGNMENT
- PUBLIC LAND SURVEY CORNER
- SURVEY MONUMENT
  All R/W monuments are 1 inch I.D. square pipes with cap No. RLS 15809 unless otherwise indicated. All other survey monuments are identified on the plat.
- R/W BOUNDARY CORNER IDENTIFICATION (BC)

DISTANCES TO FEET (66,100 e.t.c.) ARE EXACT EXTRINSIC VALUES

COUNTY ENGINEER

I hereby certify that this plat prepared by the Olmsted County Public Works Department is a true and correct representation of the highway location and that the right–of–way is correctly designated on the plat.

Michael Sheehan
Olmsted County Engineer
Registration No. 10397 Date 12/16/02

COUNTY SURVEYOR

I hereby certify that this plat was prepared by me or under my direct supervision and that I am a duly Registered Land Surveyor under the Laws of the State of Minnesota; that this plat meets requirements of Minnesota Statutes, Section 160.085 and Section 160.14, Subd. 1; that parcel ownerships are delineated on the plat; that monuments for the guidance of future surveys will be correctly placed in the ground after completion of construction; that all measurements are correctly shown on this plat; and that the outside boundary lines are correctly designated on this plat.

Edward P. Kuisle
Olmsted County Surveyor
Registration No. 15809 Date 12/16/02

PROPERTY RECORDS AND LICENSING
DOCUMENT NUMBER
BOOK ~~OF~~ I A-946268

I hereby certify that this instrument was filed in the Office of the Olmsted County Director of Property Records and Licensing for record on this 17th day of Dec., 2002, at 1 o'clock P.M. and was duly recorded in the Olmsted County records.

Daniel J. Hall
Olmsted County Director of Property Records and Licensing

Wendy von Wald
Deputy