

# OLMSTED COUNTY HIGHWAY RIGHT OF WAY PLAT NO. 142

## COUNTY STATE AID HIGHWAY NO. 6

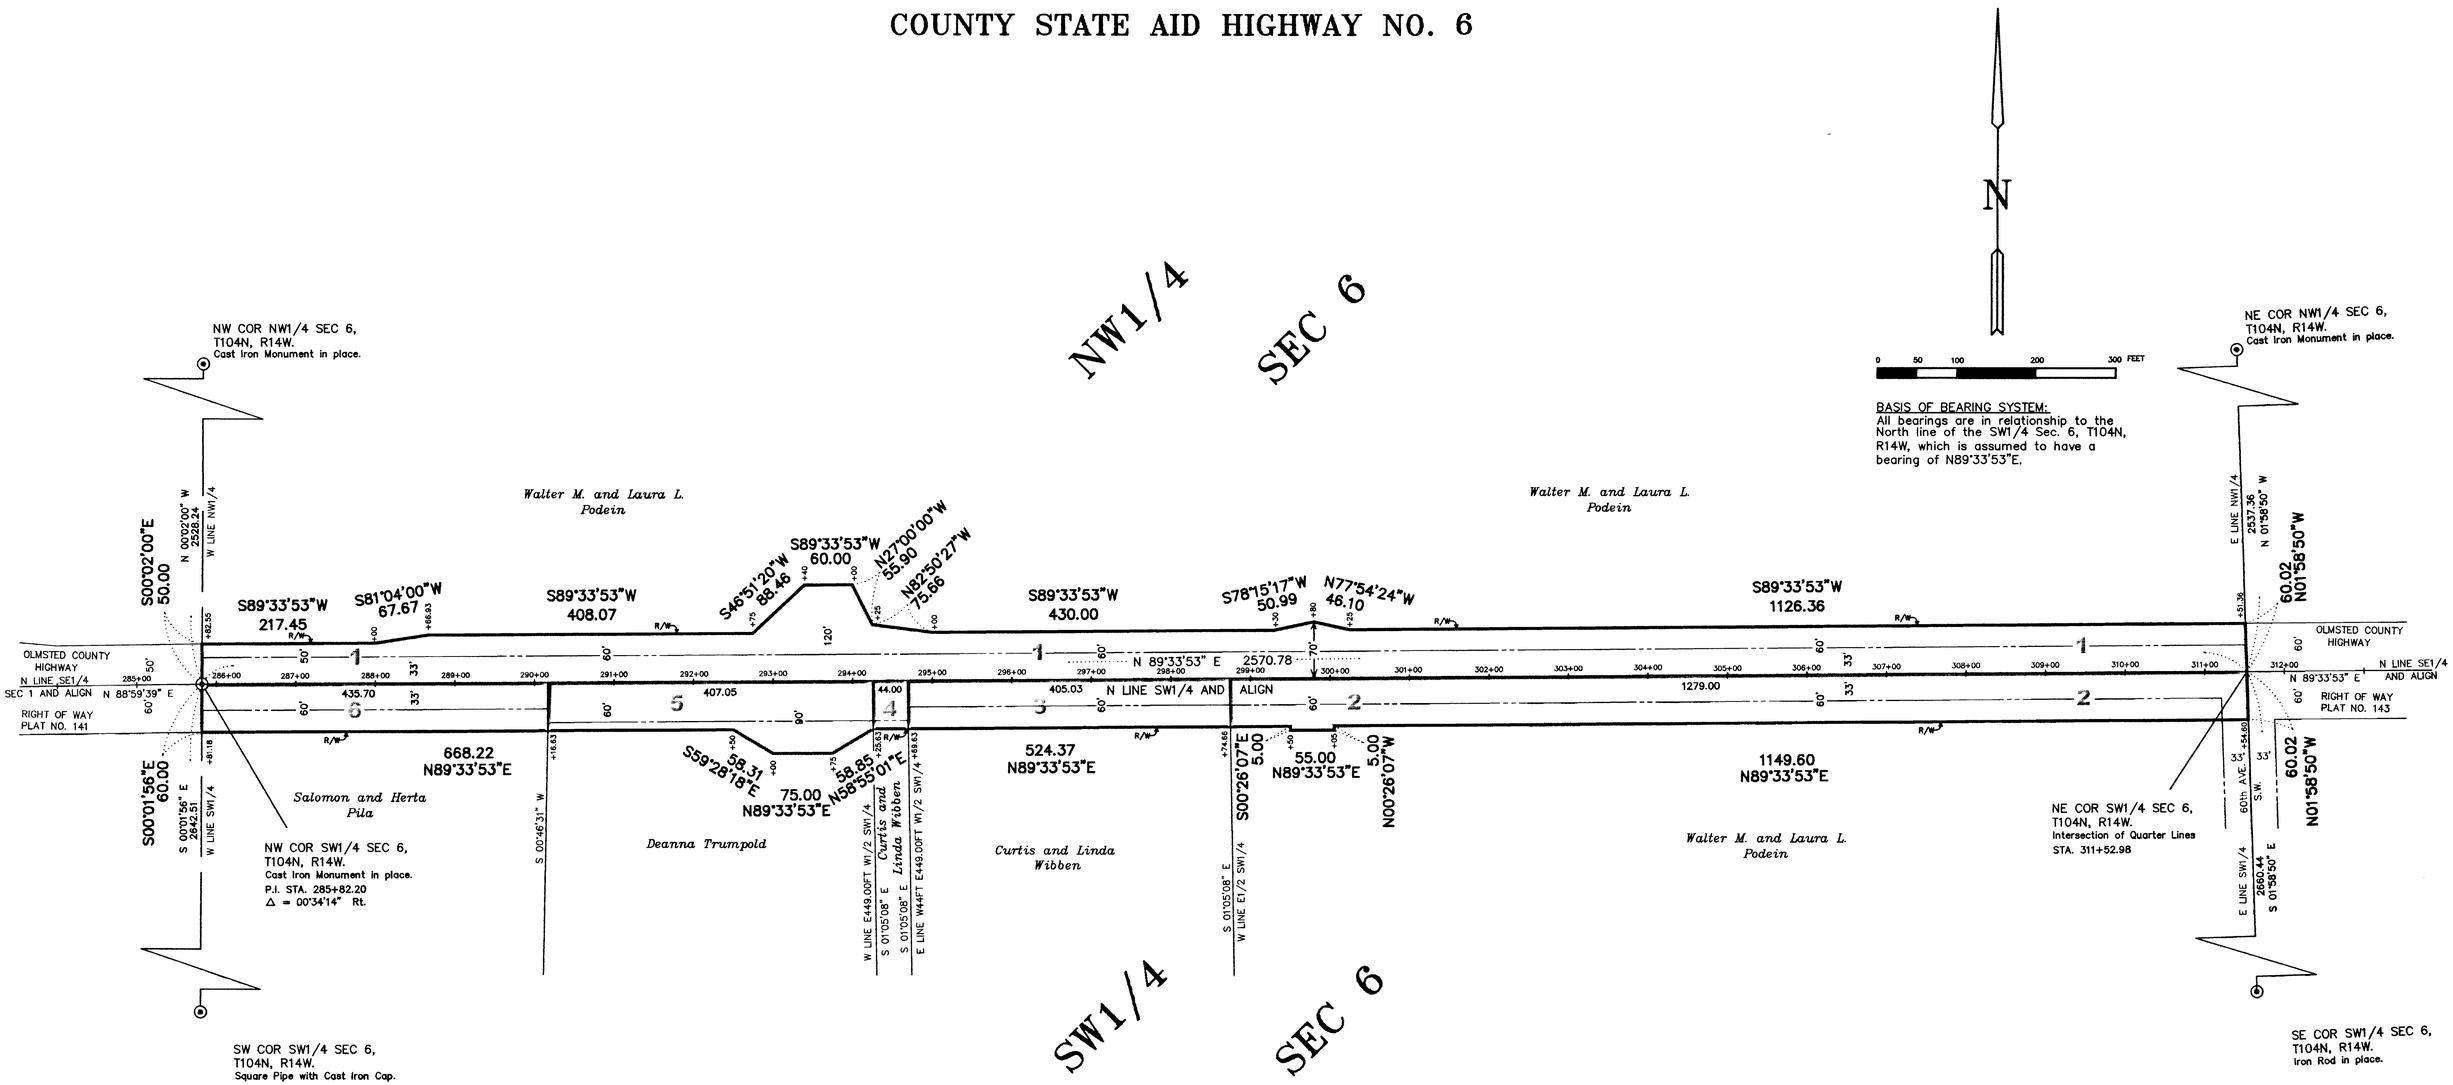


## VICINITY MAP
R14W

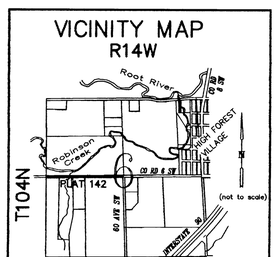


## RIGHT–OF–WAY IN THE NW1/4 AND SW1/4 SEC. 6, T104N, R14W.

| PARCEL NUMBER | PARCEL OWNER | PARCEL LOCATION | TOTAL PARCEL AREA | EXISTING R/W WITHIN PARCEL | NEW R/W WITHIN PARCEL | R/W INTEREST |
|---|---|---|---|---|---|---|
| 1. | Walter M. and Laura L. Podein | SW1/4 NW1/4 Section 6 and SE1/4 NW1/4 Section 6 | 3.649 ac. | 1.947 ac. | 1.702 ac. | Easement |
| 2. | Walter M. and Laura L. Podein | NE1/4 SW1/4 Section 6 | 1.769 ac. | 0.990 ac. | 0.779 ac. | Easement |
| 3. | Curtis and Linda Wibben | NW1/4 SW1/4 Section 6 | 0.558 ac. | 0.307 ac. | 0.251 ac. | Easement |
| 4. | Curtis and Linda Wibben | NW1/4 SW1/4 Section 6 | 0.061 ac. | 0.051 ac. | 0.010 ac. | Easement |
| 5. | Deanna Trumpold | NW1/4 SW1/4 Section 6 | 0.648 ac. | 0.468 ac. | 0.180 ac. | Easement |
| 6. | Salomon and Herta Pila | NW1/4 SW1/4 Section 6 | 0.600 ac. | 0.330 ac. | 0.270 ac. | Easement |

### CONVENTIONAL SYMBOLS

- SECTION LINE
- PROPERTY LINE
- RIGHT–OF–WAY BOUNDARY (R/W)
- EXISTING ROAD R/W (T.E.)
- TEMPORARY EASEMENT
- CONTROLLED ACCESS
- ACCESS OPENING (OPEN)
- PARCEL IDENTIFICATION (2)
- OLD ROAD CENTERLINE
- NEW ROAD ALIGNMENT
- PUBLIC LAND SURVEY CORNER
- SURVEY MONUMENT
  All R/W monuments are 1 inch I.D. square pipes with cap No. RLS 15809 unless otherwise indicated. All other survey monuments are identified on the plat.
- R/W BOUNDARY CORNER IDENTIFICATION (BC)

DISTANCES TO FEET (66,100 e.t.c.) ARE EXACT EXTRINSIC VALUES

**COUNTY ENGINEER**

I hereby certify that this plat prepared by the Olmsted County Public Works Department is a true and correct representation of the highway location and that the right–of–way is correctly designated on the plat.

Michael Sheehan Registration No. 10397 Date 12/16/02
Michael Sheehan
Olmsted County Engineer

**COUNTY SURVEYOR**

I hereby certify that this plat was prepared by me or under my direct supervision and that I am a duly Registered Land Surveyor under the Laws of the State of Minnesota; that this plat meets requirements of Minnesota Statutes, Section 160.085 and Section 160.14, Subd. 1; that parcel ownerships are delineated on the plat; that monuments for the guidance of future surveys will be correctly placed in the ground after completion of construction; that all measurements are correctly shown on this plat; and that the outside boundary lines are correctly designated on this plat.

Edward P. Kuisle Registration No. 15809 Date 12/16/02
Edward P. Kuisle
Olmsted County Surveyor

**PROPERTY RECORDS AND LICENSING**

DOCUMENT NUMBER ~~BOOK~~ ~~OF~~ A-946269

I hereby certify that this instrument was filed in the Office of the Olmsted County Director of Property Records and Licensing for record on this 17th day of Dec., 2002, at 1 o'clock P.M. and was duly recorded in the Olmsted County records.

Daniel J. Hall
Olmsted County Director of Property Records and Licensing

Wendy M. Wald
Deputy