

OLMSTED COUNTY HIGHWAY RIGHT OF WAY PLAT NO. 143

COUNTY STATE AID HIGHWAY NO. 6

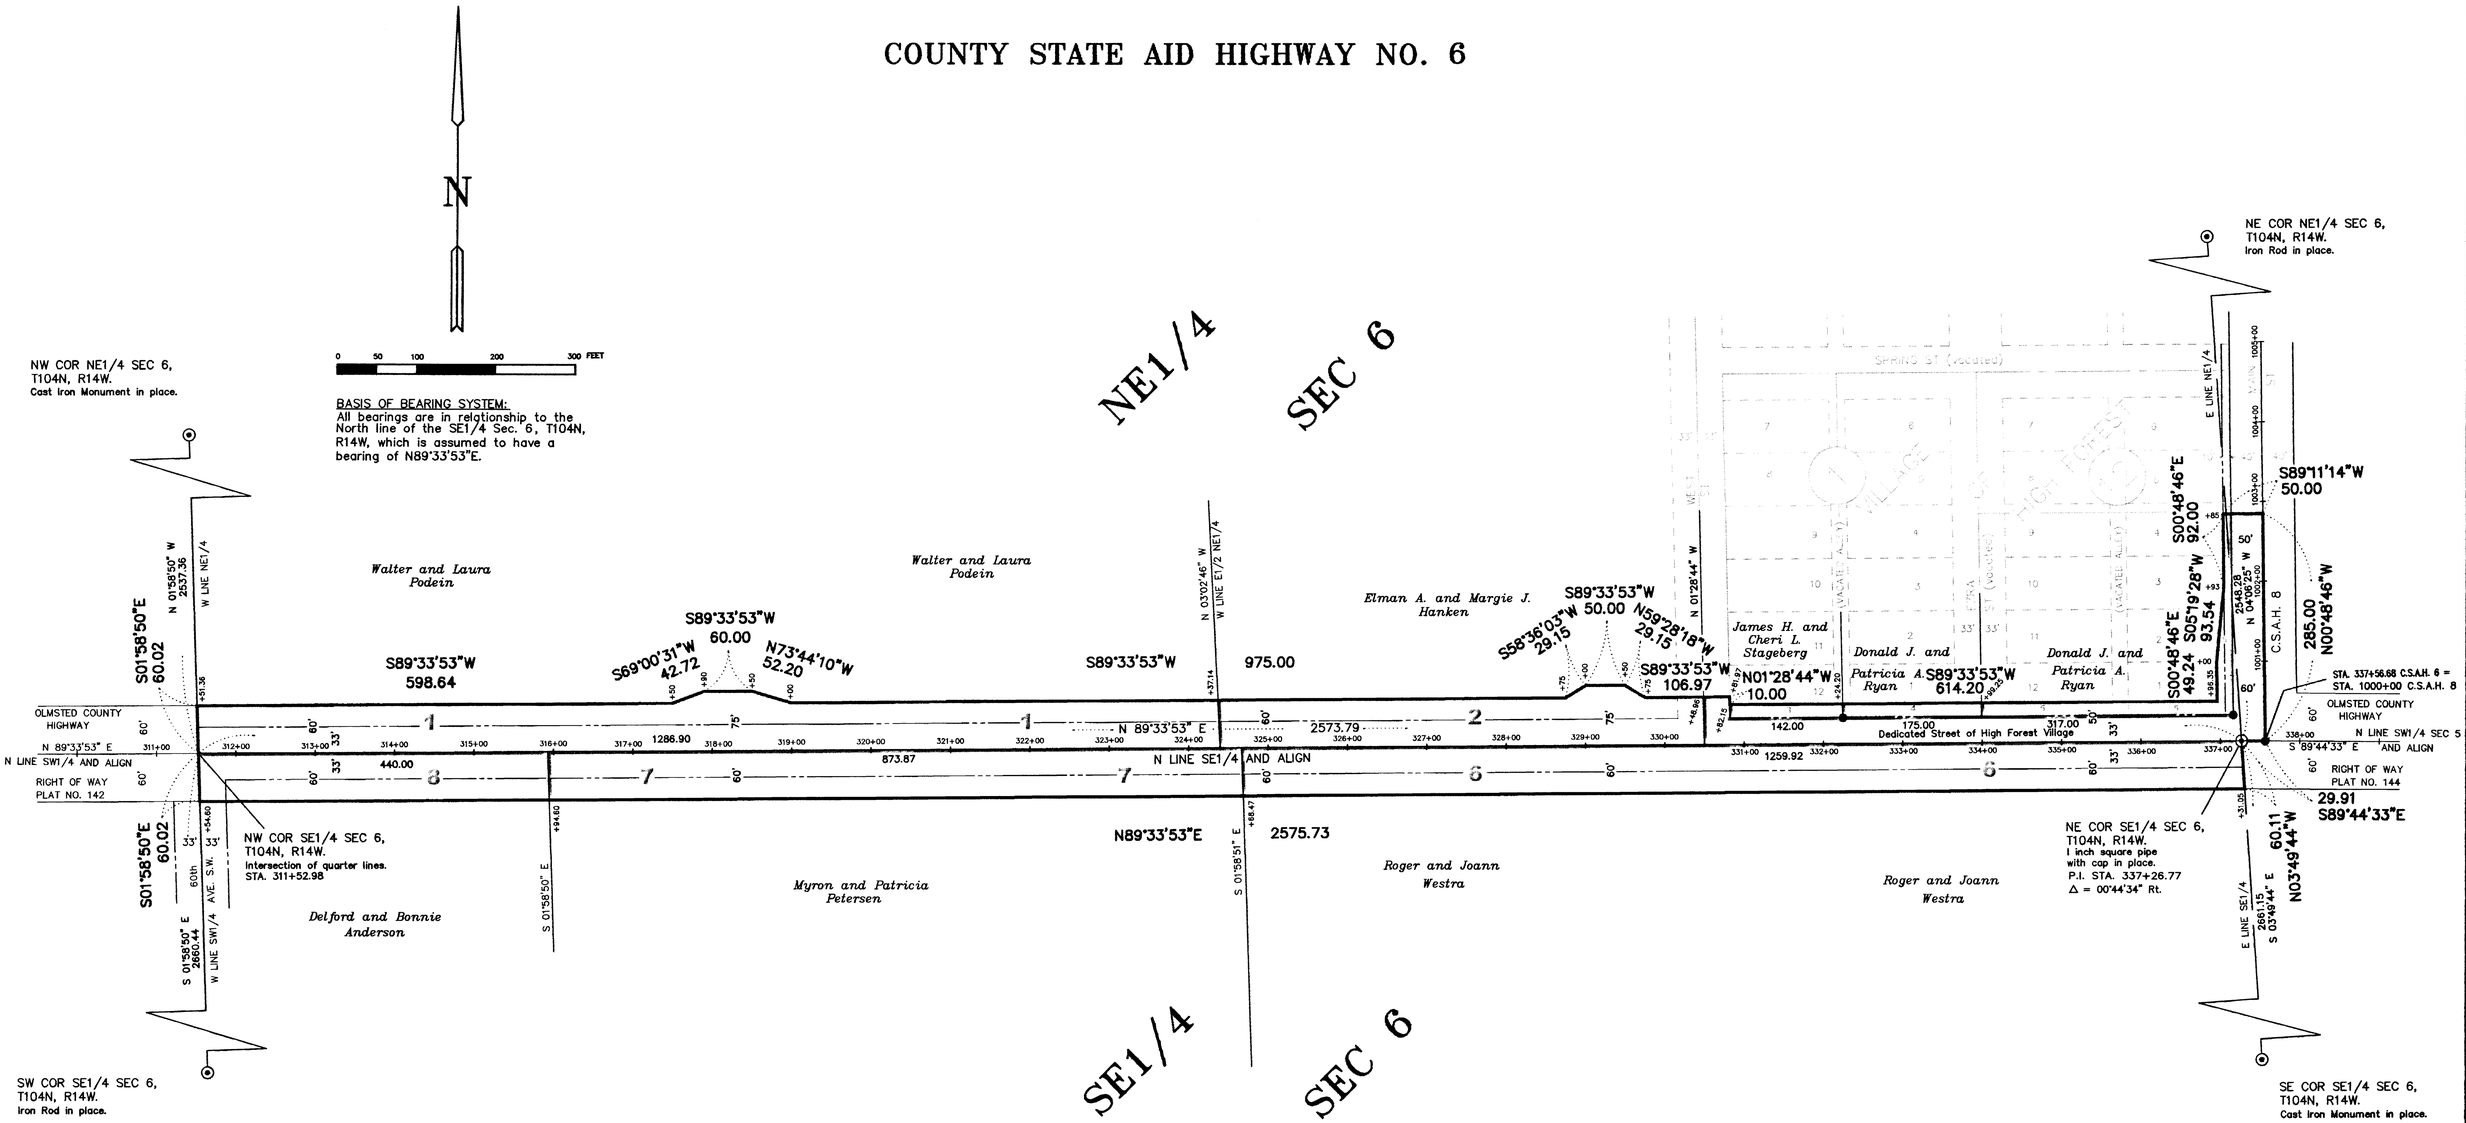

VICINITY MAP
R14W

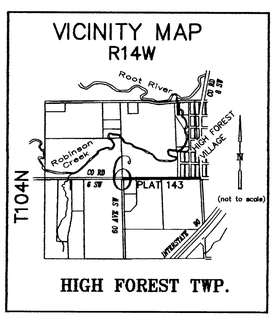

HIGH FOREST TWP.

RIGHT-OF-WAY IN THE NE1/4 AND SE1/4 SEC. 6, T104N, R14W, AND THE VILLAGE OF HIGH FOREST, OLMSTED COUNTY, MINNESOTA.

PARCEL NUMBER	PARCEL OWNER	PARCEL LOCATION	TOTAL PARCEL AREA	EXISTING R/W WITHIN PARCEL	NEW R/W WITHIN PARCEL	R/W INTEREST
1.	Walter and Laura Podein	SW1/4 NE1/4 Section 6	1.808 ac.	0.974 ac.	0.834 ac.	Easement
2.	Elman A. and Margie Hanken	SE1/4 NE1/4 Section 6	0.867 ac.	0.462 ac.	0.405 ac.	Easement
3.	James H. and Cheri L. Stageberg	VILLAGE OF HIGH FOREST	0.055 ac.	0.00 ac.	0.055 ac.	Easement
4.	Donald J. and Patricia A. Ryan	VILLAGE OF HIGH FOREST	0.068 ac.	0.00 ac.	0.068 ac.	Easement
5.	Donald J. and Patricia A. Ryan	VILLAGE OF HIGH FOREST	0.200 ac.	0.058 ac.	0.142 ac.	Easement
6.	Roger and JoAnn Westra	NE1/4 SE1/4 Section 6	1.737 ac.	0.955 ac.	0.782 ac.	Easement
7.	Myron and Patricia Petersen	NE1/4 SE1/4 Section 6 and NW1/4 SE1/4 Section 6	1.204 ac.	0.662 ac.	0.542 ac.	Easement
8.	Delford and Bonnie Anderson	NW1/4 SE1/4 Section 6	0.606 ac.	0.354 ac.	0.252 ac.	Easement

CONVENTIONAL SYMBOLS

- SECTION LINE
- PROPERTY LINE
- RIGHT-OF-WAY BOUNDARY (R/W)
- EXISTING ROAD R/W
- TEMPORARY EASEMENT (T.E.)
- CONTROLLED ACCESS
- ACCESS OPENING (OPEN)
- PARCEL IDENTIFICATION (2)
- OLD ROAD CENTERLINE
- NEW ROAD ALIGNMENT
- PUBLIC LAND SURVEY CORNER
- SURVEY MONUMENT
  All R/W monuments are 1 inch I.D. square pipes with cap No. RLS 15809 unless otherwise indicated. All other survey monuments are identified on the plat.
- R/W BOUNDARY CORNER IDENTIFICATION (BC)

DISTANCES TO FEET (66,100 e.t.c.) ARE EXACT EXTRINSIC VALUES

COUNTY ENGINEER

I hereby certify that this plat prepared by the Olmsted County Public Works Department is a true and correct representation of the highway location and that the right-of-way is correctly designated on the plat.

Michael Sheehan Registration No. 10397 Date 12/17/02
Michael Sheehan
Olmsted County Engineer

COUNTY SURVEYOR

I hereby certify that this plat was prepared by me or under my direct supervision and that I am a duly Registered Land Surveyor under the Laws of the State of Minnesota; that this plat meets requirements of Minnesota Statutes, Section 160.085 and Section 160.14, Subd. 1; that parcel ownerships are delineated on the plat; that monuments for the guidance of future surveys will be correctly placed in the ground after completion of construction; that all measurements are correctly shown on this plat; and that the outside boundary lines are correctly designated on this plat.

Edward P. Kuisle Registration No. 15809 Date 12/16/02
Edward P. Kuisle
Olmsted County Surveyor

PROPERTY RECORDS AND LICENSING

DOCUMENT NUMBER
BOOK ____ OF ____
A-946270

I hereby certify that this instrument was filed in the Office of the Olmsted County Director of Property Records and Licensing for record on this 17th day of Dec., 2002, at 1 o'clock P.M. and was duly recorded in the Olmsted County records.

Daniel O Hall
Olmsted County Director of Property Records and Licensing

Wendy von Wald
Deputy