


OLMSTED COUNTY HIGHWAY RIGHT OF WAY PLAT NO. 144

COUNTY STATE AID HIGHWAY NO. 6

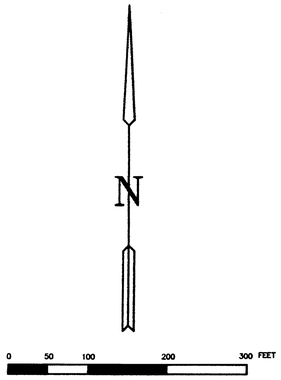

BASIS OF BEARING SYSTEM:
All bearings are in relationship to the North line of the SW1/4 Sec. 5, T104N, R14W, which is assumed to have a bearing of S89°44'33"E.

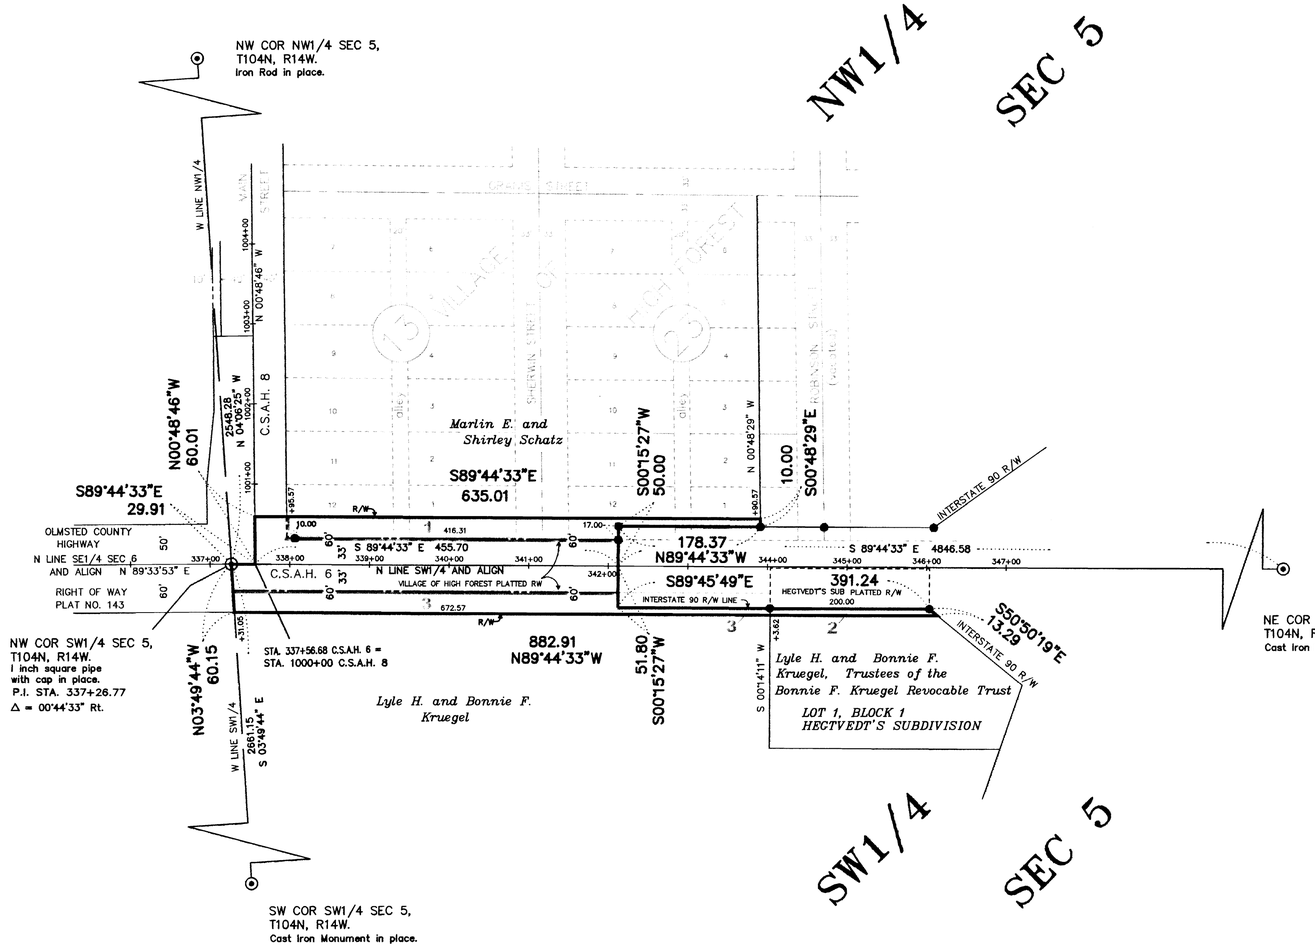

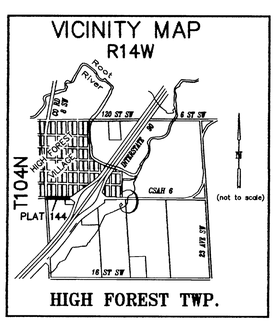

RIGHT-OF-WAY IN THE SW1/4 SEC. 5, T104N, R14W, AND IN THE VILLAGE OF HIGH FOREST, OLMSTED COUNTY, MINNESOTA. AND IN HEGTVEDT'S SUBDIVISION, OLMSTED COUNTY, MINNESOTA.

PARCEL NUMBER	PARCEL OWNER	PARCEL LOCATION	TOTAL PARCEL AREA	EXISTING R/W WITHIN PARCEL	NEW R/W WITHIN PARCEL	R/W INTEREST
1.	Marlin E. and Shirley Schatz	VILLAGE OF HIGH FOREST	0.299 ac.	0.00 ac.	0.299 ac.	Easement
2.	Lyle H. and Bonnie F. Kruegal, Trustees of the Bonnie F. Kruegal Revocable Trust	HEGTVEDT'S SUBDIVISION	0.039 ac.	0.00 ac.	0.039 ac.	Easement
3.	Lyle H. and Bonnie F. Kruegal	NW1/4 SW1/4 Section 5	0.335 ac.	0.00 ac.	0.335 ac.	Easement

CONVENTIONAL SYMBOLS

- SECTION LINE
- PROPERTY LINE
- RIGHT-OF-WAY BOUNDARY (R/W)
- EXISTING ROAD R/W
- TEMPORARY EASEMENT (T.E.)
- CONTROLLED ACCESS
- ACCESS OPENING (OPEN)
- PARCEL IDENTIFICATION (2)
- OLD ROAD CENTERLINE
- NEW ROAD ALIGNMENT
- PUBLIC LAND SURVEY CORNER
- SURVEY MONUMENT
  All R/W monuments are 1 inch I.D. square pipes with cap No. RLS 15809 unless otherwise indicated. All other survey monuments are identified on the plat.
- R/W BOUNDARY CORNER IDENTIFICATION (BC)

DISTANCES TO FEET (66,100 e.t.c.) ARE EXACT EXTRINSIC VALUES

COUNTY ENGINEER

I hereby certify that this plat prepared by the Olmsted County Public Works Department is a true and correct representation of the highway location and that the right-of-way is correctly designated on the plat.

Michael Sheehan
Olmsted County Engineer
Registration No. 10399 Date 12/10/02

COUNTY SURVEYOR

I hereby certify that this plat was prepared by me or under my direct supervision and that I am a duly Registered Land Surveyor under the Laws of the State of Minnesota; that this plat meets requirements of Minnesota Statutes, Section 160.085 and Section 160.14, Subd. 1; that parcel ownerships are delineated on the plat; that monuments for the guidance of future surveys will be correctly placed in the ground after completion of construction; that all measurements are correctly shown on this plat; and that the outside boundary lines are correctly designated on this plat.

Edward P. Kuisle
Olmsted County Surveyor
Registration No. 15809 Date 12/16/02

PROPERTY RECORDS AND LICENSING

DOCUMENT NUMBER
~~BOOK~~ ~~OF~~ A-946271

I hereby certify that this instrument was filed in the Office of the Olmsted County Director of Property Records and Licensing for record on this 17th day of Dec., 2002, at 1 o'clock P.M. and was duly recorded in the Olmsted County records.

Daniel O. Hall
Olmsted County Director of Property Records and Licensing

Wendy von Wald
Deputy