
OLMSTED COUNTY HIGHWAY RIGHT OF WAY PLAT NO. 145

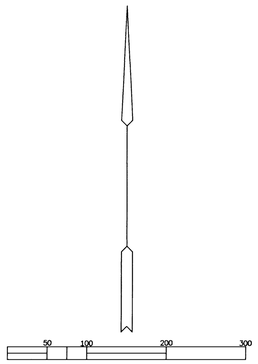

BASIS OF BEARING SYSTEM:
All bearings are in relationship to a line between the Southwest corner of Section 34, T105N, R14 W and the Northeast corner of the Northeast Quarter Section 3, T104N, R14 W which is assumed to be N 89°42'07" E.

CONVENTIONAL SYMBOLS

- SECTION LINE
- PROPERTY LINE
- RIGHT-OF-WAY BOUNDARY (R/W)
- EXISTING ROAD R/W
- CONTROLLED ACCESS
- ACCESS OPENING (OPEN)
- PARCEL IDENTIFICATION: 13
- OLD ROAD CENTERLINE
- NEW ROAD ALIGNMENT
- PUBLIC LAND SURVEY CORNER
- FOUND MONUMENT IDENTIFICATION

PROPERTY RECORDS AND LICENSING

DOCUMENT NUMBER A-988357

I hereby certify that this instrument was filed in the Office of Property Records and Licensing on this 8th day of Sept., ~~19~~2003, at 3 o'clock P M. and was duly recorded in the Olmsted County records.

Daniel J. Hall
Olmsted County Director of Property Records and Licensing

Wendy von Wald
Deputy

PARCEL NUMBER	OWNER	LOCATION	ENTIRE R/W TRACT	EXISTING R/W WITHIN NEW R/W	NEW R/W	R/W INTEREST
1	Mary Louise Malone	Part of the SE 1/4 Sec 33, T105N, R14W	0.34 ac.	0.19 ac.	0.15 ac.	Easement
2	Ronald B. and Shirley M. Carlson	Part of the SE 1/4 Sec 33, T105N, R14W	0.21 ac.	0.11 ac.	0.10 ac.	Easement
3	Ronald B. and Shirley M. Carlson	Part of the SW 1/4 Sec 34, T105N, R14W	0.99 ac.	0.60 ac.	0.39 ac.	Easement
4	School District 534	Part of the SW 1/4 Sec 34, T105N, R14W	2.45 ac.	1.10 ac.	1.35 ac.	Easement
5	City of Stewartville	Part of the SW 1/4 Sec 34, T105N, R14W	0.11 ac.	0.05 ac.	0.06 ac.	Easement
6	Jan K. Hinck and Tracy Hinck	Part of the NE 1/4 Sec 3, T104N, R14W	0.51 ac.	0.44 ac.	0.07 ac.	Easement
7	Northern Natural Gas Co.	Part of the NE 1/4 Sec 3, T104N, R14W	0.08 ac.	0.06 ac.	0.02 ac.	Easement
8	GWC73, INC	Part of the NE 1/4 Sec 3, T104N, R14W	0.59 ac.	0.34 ac.	0.25 ac.	Easement
9	Jerome A. Towey Trust	Part of the NE 1/4 Sec 3, T104N, R14W	2.74 ac.	1.23 ac.	1.51 ac.	Easement

NW corner SW 1/4 Sec. 34 T105N, R14W 8" Concrete Monu.

SE 1/4 Sec. 33

SW 1/4 Sec. 34

NE 1/4 Sec. 3

MARY MALONE

RONALD & SHIRLEY CARLSON

RONALD & SHIRLEY CARLSON

SCHOOL DISTRICT 534

CITY OF STEWARTVILLE

JEROME TOWEY TRUST

GWC 73 INC.

NORTHERN NATURAL GAS COMPANY

JAN K. and TRACY HINCK

Carey Creek

W. Line of the SW 1/4 Sec. 34, T105N, R14W — 2641.89' — N0°42'02"W

E. Line of the SW 1/4 Sec. 34, T105N, R14W — N0°25'53"W

6th Ave. SW

2nd Ave. SW

SW corner SW 1/4 Sec. 34 T105N, R14W CIM

SE corner SW 1/4 Sec. 34 T105N, R14W 1" Sq. with Cap

NW corner NE 1/4 Sec. 3 T104N, R14W CIM

NE corner NE 1/4 Sec. 3 T104N, R14W 1" Sq. with Cap

SW corner NE 1/4 Sec. 3 T104N, R14W 4" Sq. Conc. Monu.

SE corner NE 1/4 Sec. 3 T104N, R14W 1" Sq. with Cap

W. Line of the NE 1/4 Sec. 3, T104N, R14W — S2°49'07"E 5250.48'

E. Line of the NE 1/4 Sec. 3, T104N, R14W — S2°31'44"E 2539.98'

N89°49'15"E 250.72'
N89°49'15"E 152.93'
N89°49'15"E 404.19'
N89°42'07"E 465.23'
N89°42'07"E 742.42'
S74°10'27"E 36.01'
N0°17'53"W 25.00'
N89°42'07"E 197.39'
N89°42'07"E 43.40'
N89°42'07"E 1418.25'
N89°42'07"E 1536.20'
N89°42'07"E 66.00'
S0°25'53"E 75.00'
N89°42'07"E 52.00'
N89°29'45"E 360.74'
N0°11'08"W 60.06'
N2°49'07"W 60.06'
473.99'
445.96'
541.25'
1274.59' S89°42'07"W
325.53' S89°42'07"W
120.78' S82°34'03"W
227.44' S89°42'07"W
78.64' S80°55'27"W
202.60' S89°42'07"W
43.32' N2°31'44"W
33.00' S87°28'16"W
75.06' S2°31'44"E
169.56' N59°07'13"W
150.00' S89°49'15"W
102.85' S28°54'29"W
150.00'
S02°31'44"E
S02°31'44"E
S02°31'44"E
S02°31'44"E

1 2 3 4 5 6 7 8 9

COUNTY SURVEYOR

I hereby certify that this plat was prepared by me or under my direct supervision and that I am a duly Registered Land Surveyor under the Laws of the State of Minnesota; that this plat meets requirements of Minnesota Statutes Chapter 160.085 and Chapter 160.14, Subd. 1; that parcel ownerships are delineated on the plat; the monuments for the guidance of future surveys will be correctly placed in the ground as shown after completion of construction; that all measurements are correctly shown on this plat; and the outside boundary lines are correctly designated on this plat.

Edward P. Kinsle Registration No. 15809 Date 9/4/03
Olmsted County Surveyor

COUNTY ENGINEER

I hereby certify that this plat prepared by the Olmsted County Public Works Department is a true and correct representation of the highway location and that the right-of-way is correctly designated on the plat.

Richard Sheridan Registration No. 10397 Date 9/4/03
Olmsted County Engineer