
OLMSTED COUNTY HIGHWAY RIGHT OF WAY PLAT NO. 146

COUNTY STATE AID HIGHWAY NO. 3

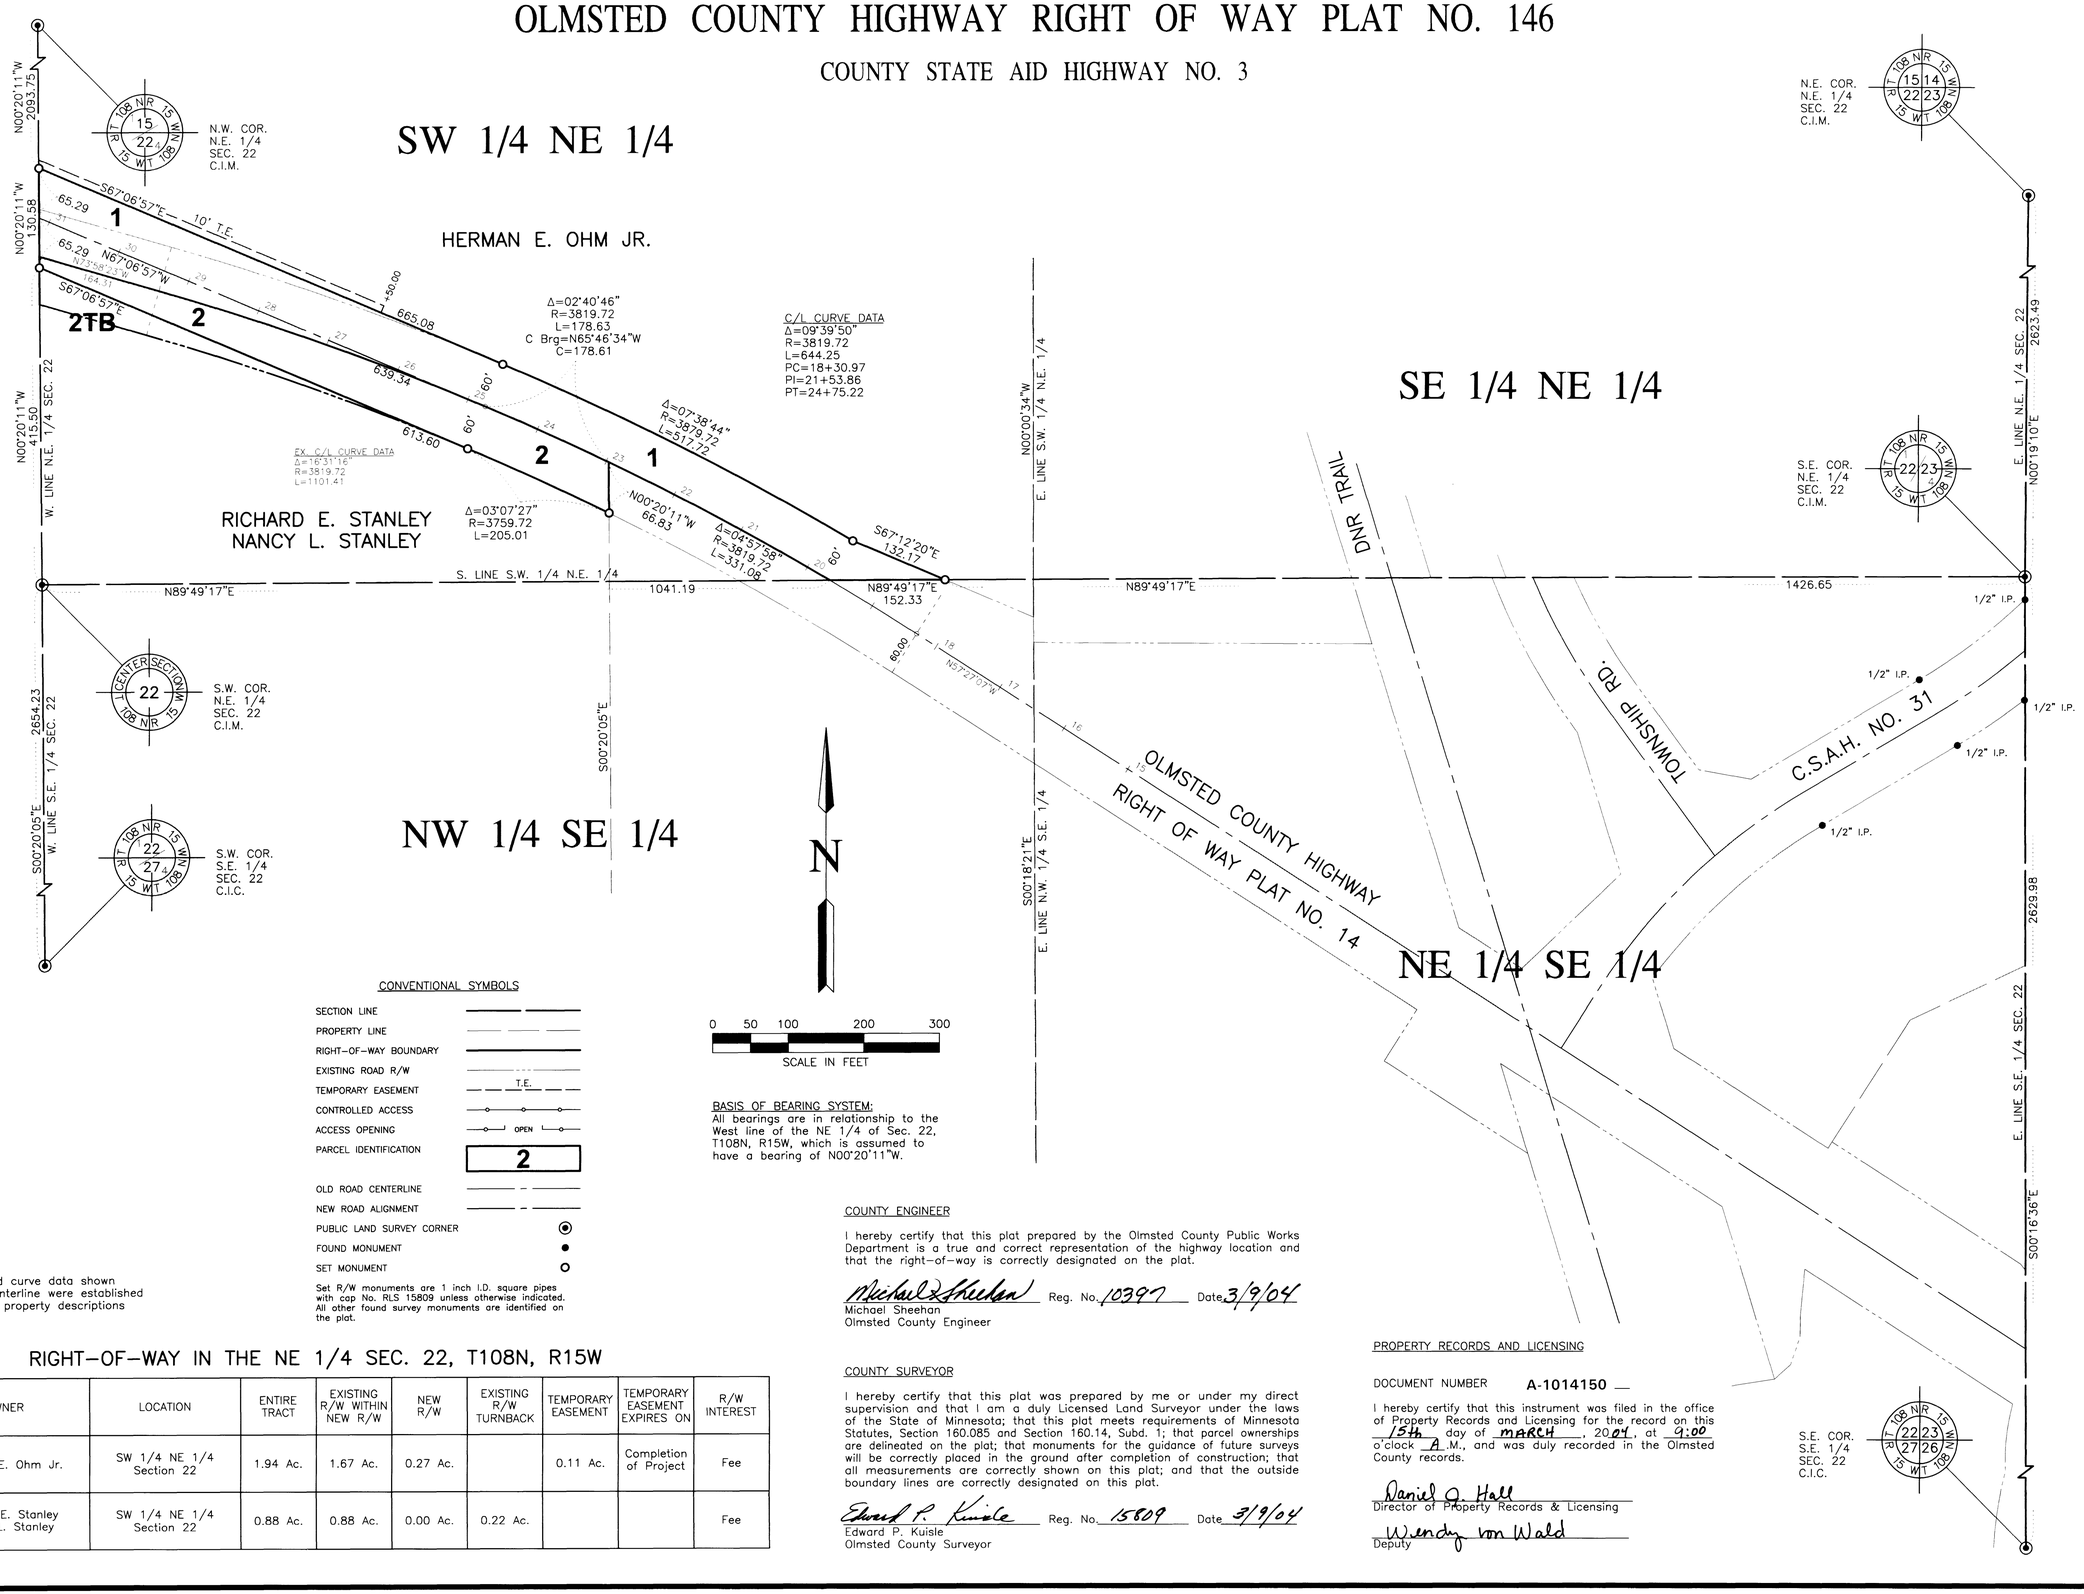

CONVENTIONAL SYMBOLS

- SECTION LINE
- PROPERTY LINE
- RIGHT-OF-WAY BOUNDARY
- EXISTING ROAD R/W
- TEMPORARY EASEMENT (T.E.)
- CONTROLLED ACCESS
- ACCESS OPENING (OPEN)
- PARCEL IDENTIFICATION (2)
- OLD ROAD CENTERLINE
- NEW ROAD ALIGNMENT
- PUBLIC LAND SURVEY CORNER
- FOUND MONUMENT
- SET MONUMENT

Set R/W monuments are 1 inch I.D. square pipes with cap No. RLS 15809 unless otherwise indicated. All other found survey monuments are identified on the plat.

BASIS OF BEARING SYSTEM:
All bearings are in relationship to the West line of the NE 1/4 of Sec. 22, T108N, R15W, which is assumed to have a bearing of N00°20'11"W.

Bearings, distances and curve data shown on plat for existing centerline were established from previous surveys, property descriptions and monumentation.

RIGHT-OF-WAY IN THE NE 1/4 SEC. 22, T108N, R15W

PARCEL NUMBER	OWNER	LOCATION	ENTIRE TRACT	EXISTING R/W WITHIN NEW R/W	NEW R/W	EXISTING R/W TURNBACK	TEMPORARY EASEMENT	TEMPORARY EASEMENT EXPIRES ON	R/W INTEREST
1	Herman E. Ohm Jr.	SW 1/4 NE 1/4 Section 22	1.94 Ac.	1.67 Ac.	0.27 Ac.		0.11 Ac.	Completion of Project	Fee
2, 2TB	Richard E. Stanley Nancy L. Stanley	SW 1/4 NE 1/4 Section 22	0.88 Ac.	0.88 Ac.	0.00 Ac.	0.22 Ac.			Fee

COUNTY ENGINEER

I hereby certify that this plat prepared by the Olmsted County Public Works Department is a true and correct representation of the highway location and that the right-of-way is correctly designated on the plat.

Michael Sheehan Reg. No. 10397 Date 3/9/04
Michael Sheehan
Olmsted County Engineer

COUNTY SURVEYOR

I hereby certify that this plat was prepared by me or under my direct supervision and that I am a duly Licensed Land Surveyor under the laws of the State of Minnesota; that this plat meets requirements of Minnesota Statutes, Section 160.085 and Section 160.14, Subd. 1; that parcel ownerships are delineated on the plat; that monuments for the guidance of future surveys will be correctly placed in the ground after completion of construction; that all measurements are correctly shown on this plat; and that the outside boundary lines are correctly designated on this plat.

Edward P. Kuisle Reg. No. 15809 Date 3/9/04
Edward P. Kuisle
Olmsted County Surveyor

PROPERTY RECORDS AND LICENSING

DOCUMENT NUMBER **A-1014150**

I hereby certify that this instrument was filed in the office of Property Records and Licensing for the record on this 15th day of MARCH, 2004, at 9:00 o'clock A.M., and was duly recorded in the Olmsted County records.

Daniel O. Hall
Director of Property Records & Licensing

Wendy von Wald
Deputy

FILE NAME: C03-FP01.DWG DATE: 03-09-04