
OLMSTED COUNTY HIGHWAY RIGHT OF WAY PLAT NO. 147

COUNTY STATE AID HIGHWAY NO. 3

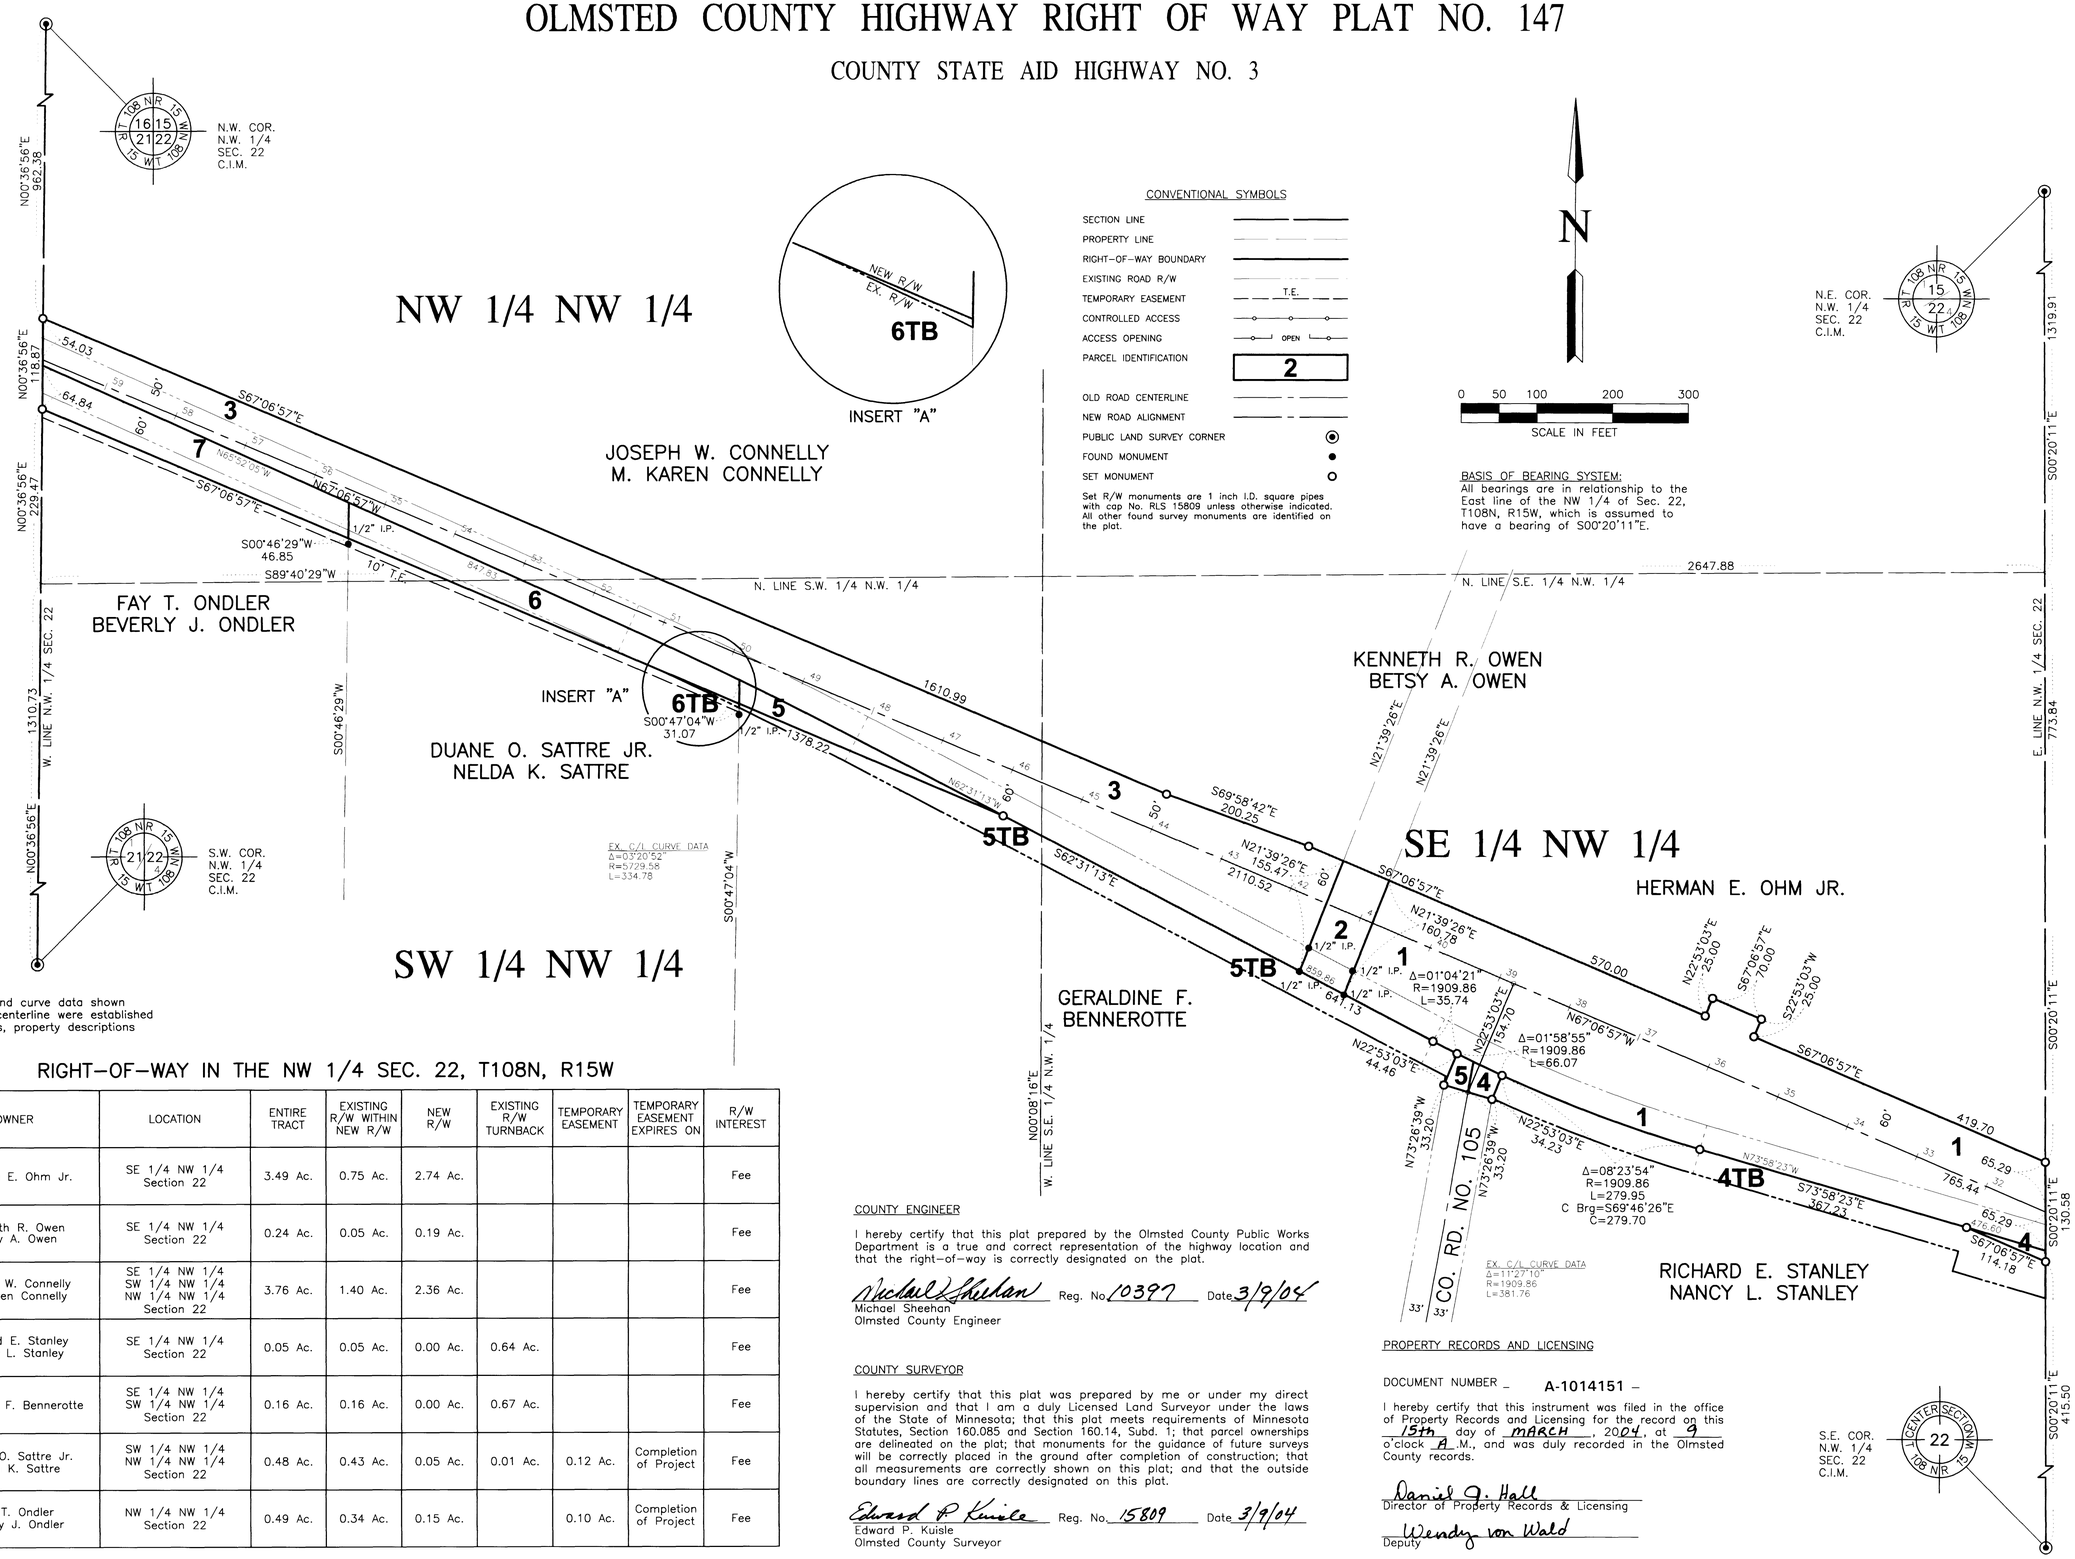

Bearings, distances and curve data shown on plat for existing centerline were established from previous surveys, property descriptions and monumentation.

RIGHT-OF-WAY IN THE NW 1/4 SEC. 22, T108N, R15W

PARCEL NUMBER	OWNER	LOCATION	ENTIRE TRACT	EXISTING R/W WITHIN NEW R/W	NEW R/W	EXISTING R/W TURNBACK	TEMPORARY EASEMENT	TEMPORARY EASEMENT EXPIRES ON	R/W INTEREST
1	Herman E. Ohm Jr.	SE 1/4 NW 1/4 Section 22	3.49 Ac.	0.75 Ac.	2.74 Ac.				Fee
2	Kenneth R. Owen Betsy A. Owen	SE 1/4 NW 1/4 Section 22	0.24 Ac.	0.05 Ac.	0.19 Ac.				Fee
3	Joseph W. Connelly M. Karen Connelly	SE 1/4 NW 1/4 SW 1/4 NW 1/4 NW 1/4 NW 1/4 Section 22	3.76 Ac.	1.40 Ac.	2.36 Ac.				Fee
4, 4TB	Richard E. Stanley Nancy L. Stanley	SE 1/4 NW 1/4 Section 22	0.05 Ac.	0.05 Ac.	0.00 Ac.	0.64 Ac.			Fee
5, 5TB	Geraldine F. Bennerotte	SE 1/4 NW 1/4 SW 1/4 NW 1/4 Section 22	0.16 Ac.	0.16 Ac.	0.00 Ac.	0.67 Ac.			Fee
6, 6TB	Duane O. Sattre Jr. Nelda K. Sattre	SW 1/4 NW 1/4 NW 1/4 NW 1/4 Section 22	0.48 Ac.	0.43 Ac.	0.05 Ac.	0.01 Ac.	0.12 Ac.	Completion of Project	Fee
7	Fay T. Ondler Beverly J. Ondler	NW 1/4 NW 1/4 Section 22	0.49 Ac.	0.34 Ac.	0.15 Ac.		0.10 Ac.	Completion of Project	Fee

COUNTY ENGINEER

I hereby certify that this plat prepared by the Olmsted County Public Works Department is a true and correct representation of the highway location and that the right-of-way is correctly designated on the plat.

Michael Sheehan Reg. No. 10397 Date 3/9/04
Michael Sheehan
Olmsted County Engineer

COUNTY SURVEYOR

I hereby certify that this plat was prepared by me or under my direct supervision and that I am a duly Licensed Land Surveyor under the laws of the State of Minnesota; that this plat meets requirements of Minnesota Statutes, Section 160.085 and Section 160.14, Subd. 1; that parcel ownerships are delineated on the plat; that monuments for the guidance of future surveys will be correctly placed in the ground after completion of construction; that all measurements are correctly shown on this plat; and that the outside boundary lines are correctly designated on this plat.

Edward P. Kuisle Reg. No. 15809 Date 3/9/04
Edward P. Kuisle
Olmsted County Surveyor

PROPERTY RECORDS AND LICENSING

DOCUMENT NUMBER – A-1014151 –

I hereby certify that this instrument was filed in the office of Property Records and Licensing for the record on this 15th day of MARCH, 2004, at 9 o'clock A.M., and was duly recorded in the Olmsted County records.

Daniel G. Hall
Director of Property Records & Licensing

Wendy von Wald
Deputy

FILE NAME: C03-FP02.DWG DATE: 03-08-04