
OLMSTED COUNTY HIGHWAY RIGHT OF WAY PLAT NO. 156

COUNTY STATE AID HIGHWAY NO. 3

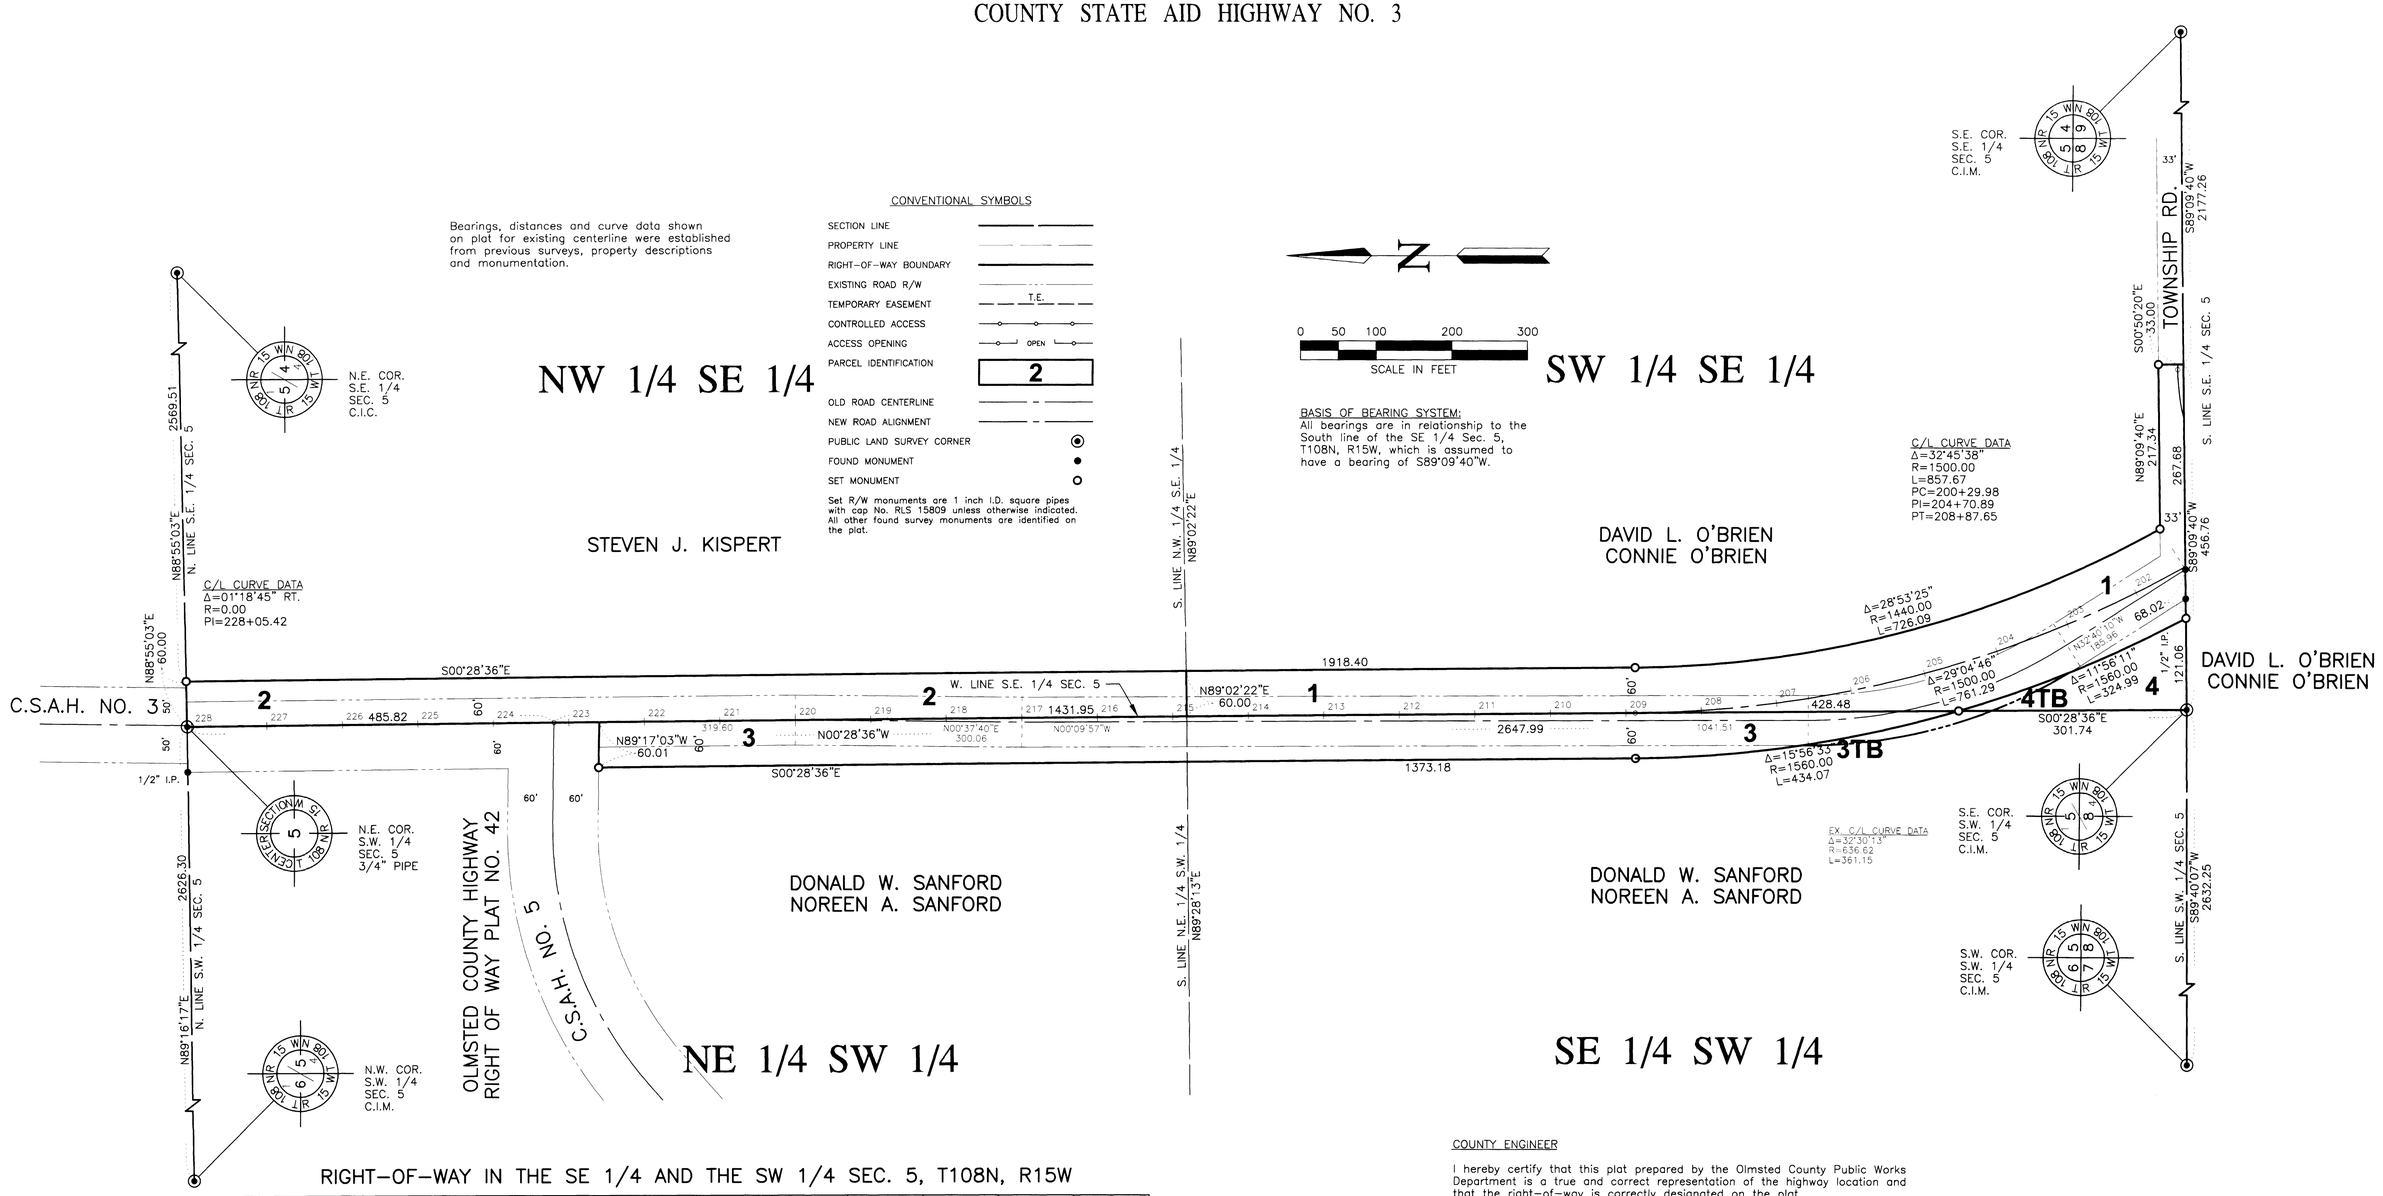

RIGHT-OF-WAY IN THE SE 1/4 AND THE SW 1/4 SEC. 5, T108N, R15W

PARCEL NUMBER	OWNER	LOCATION	ENTIRE TRACT	EXISTING R/W WITHIN NEW R/W	NEW R/W	EXISTING R/W TURNBACK	TEMPORARY EASEMENT	TEMPORARY EASEMENT EXPIRES ON	R/W INTEREST
1	David L. O'Brien Connie O'Brien	SW 1/4 SE 1/4 Section 5	2.68 Ac.	1.27 Ac.	1.41 Ac.				Fee
2	Steven J. Kispert	NW 1/4 SE 1/4 Section 5	1.82 Ac.	0.95 Ac.	0.87 Ac.				Fee
3, 3TB	Donald W. Sanford Noreen A. Sanford	SE 1/4 SW 1/4 NE 1/4 SW 1/4 Section 5	2.29 Ac.	1.55 Ac.	0.74 Ac.	0.06 Ac.			Fee
4,4TB	David L. O'Brien Connie O'Brien	SW 1/4 SE 1/4 Section 5	0.35 Ac.	0.00 Ac.	0.35 Ac.	0.03 Ac.			Fee

COUNTY ENGINEER

I hereby certify that this plat prepared by the Olmsted County Public Works Department is a true and correct representation of the highway location and that the right-of-way is correctly designated on the plat.

Michael Sheehan Reg. No. 10397 Date 3/9/04
Michael Sheehan
Olmsted County Engineer

COUNTY SURVEYOR

I hereby certify that this plat was prepared by me or under my direct supervision and that I am a duly Licensed Land Surveyor under the laws of the State of Minnesota; that this plat meets requirements of Minnesota Statutes, Section 160.085 and Section 160.14, Subd. 1; that parcel ownerships are delineated on the plat; that monuments for the guidance of future surveys will be correctly placed in the ground after completion of construction; that all measurements are correctly shown on this plat; and that the outside boundary lines are correctly designated on this plat.

Edward P. Kuisle Reg. No. 15809 Date 3/9/04
Edward P. Kuisle
Olmsted County Surveyor

PROPERTY RECORDS AND LICENSING

DOCUMENT NUMBER A-1014160

I hereby certify that this instrument was filed in the office of Property Records and Licensing for the record on this 15th day of MARCH, 2004, at 9 o'clock A.M., and was duly recorded in the Olmsted County records.

David J. Hall
Director of Property Records & Licensing

Wendy von Wald
Deputy

FILE NAME: C03-FP11.DWG DATE: 03-09-04