
OLMSTED COUNTY HIGHWAY RIGHT OF WAY PLAT NO. 158

PARCEL NUMBER	OWNER	LOCATION	ENTIRE TRACT	EXISTING R/W WITHIN NEW R/W	NEW R/W	TURNBACK R/W
1	Legends Properties LLC		1.06 ac.	0.54 ac.	0.52 ac.	
2	J and J Enterprise Dev. LLC		0.78 ac.	0.52 ac.	0.26 ac.	
3	City of Rochester		0.70 ac.	0.70 ac.		
3 TB	City of Rochester		0.10 ac.			0.10 ac.
4 TB	City of Rochester		1.60 ac.			1.60 ac.
5 TB	City of Rochester		1.39 ac.			1.39 ac.
6	City of Rochester		8.34 ac.	0.61 ac.	7.73 ac.	

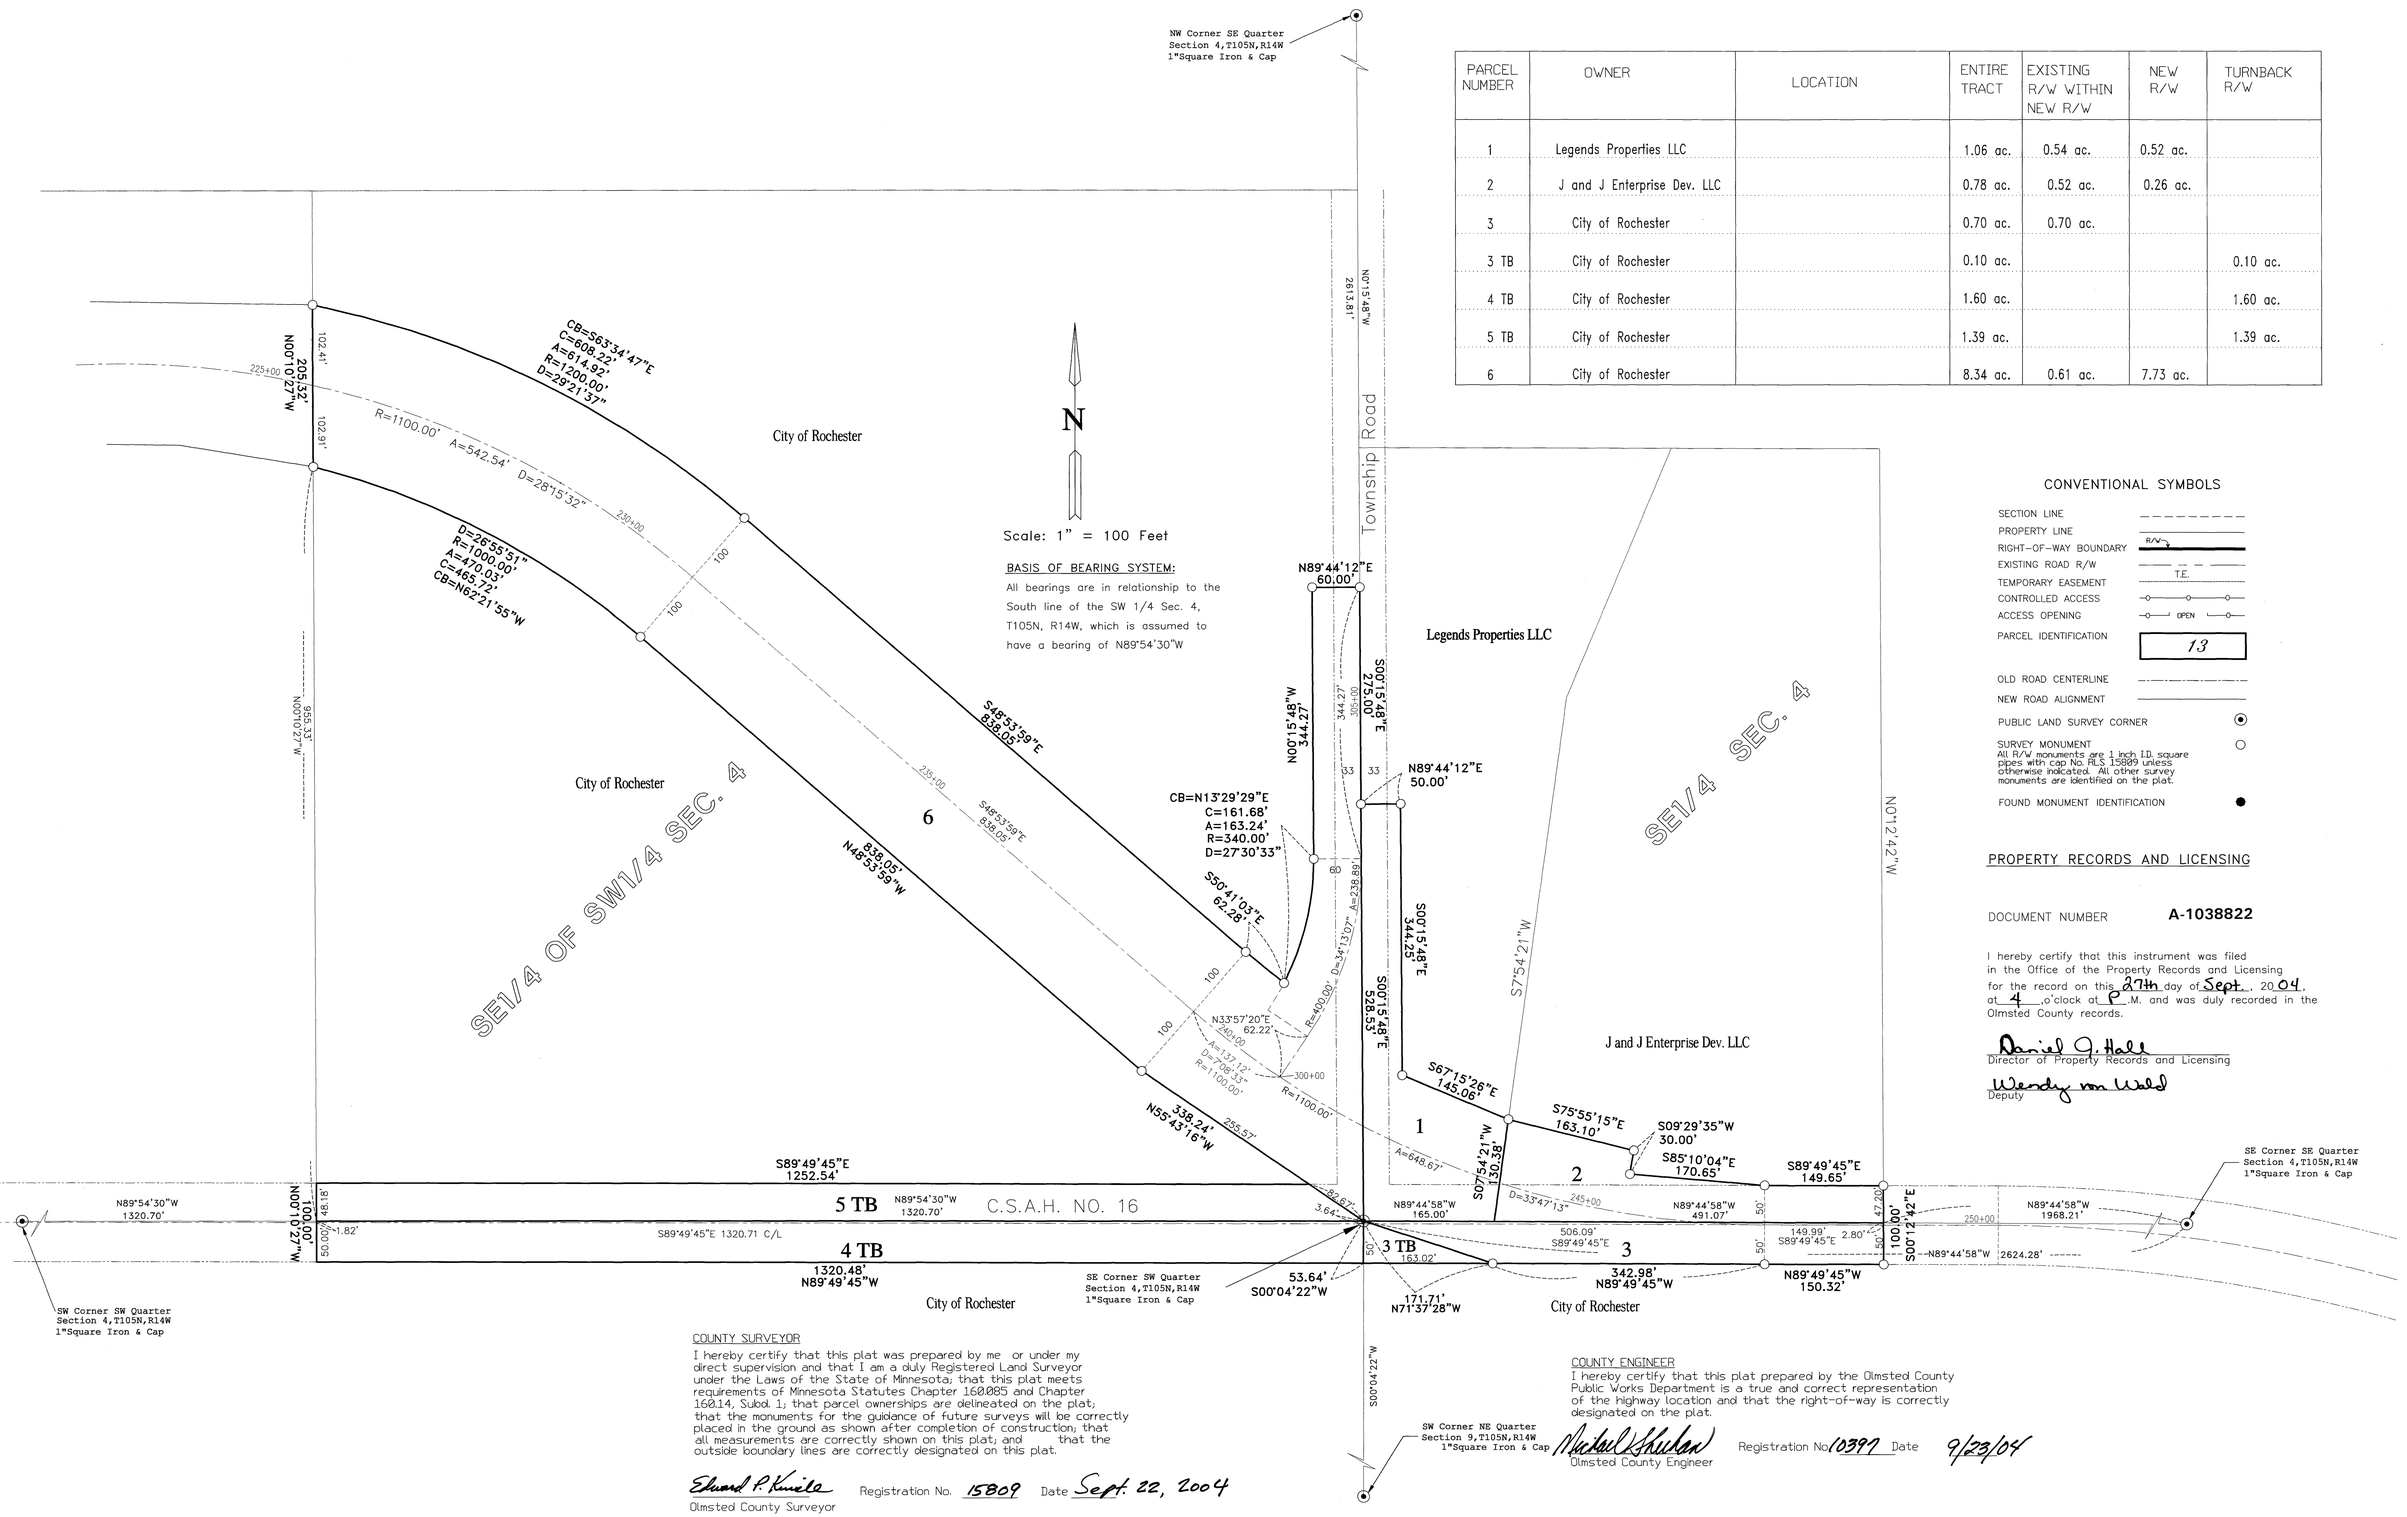

CONVENTIONAL SYMBOLS

- SECTION LINE
- PROPERTY LINE
- RIGHT-OF-WAY BOUNDARY (R/W)
- EXISTING ROAD R/W (T.E.)
- TEMPORARY EASEMENT
- CONTROLLED ACCESS
- ACCESS OPENING (OPEN)
- PARCEL IDENTIFICATION: 13
- OLD ROAD CENTERLINE
- NEW ROAD ALIGNMENT
- PUBLIC LAND SURVEY CORNER
- SURVEY MONUMENT
  All R/W monuments are 1 inch I.D. square pipes with cap No. PLS 15809 unless otherwise indicated. All other survey monuments are identified on the plat.
- FOUND MONUMENT IDENTIFICATION

PROPERTY RECORDS AND LICENSING

DOCUMENT NUMBER **A-1038822**

I hereby certify that this instrument was filed in the Office of the Property Records and Licensing for the record on this 27th day of Sept., 2004, at 4 o'clock P.M. and was duly recorded in the Olmsted County records.

Daniel J. Hall
Director of Property Records and Licensing

Wendy von Wald
Deputy

COUNTY SURVEYOR

I hereby certify that this plat was prepared by me or under my direct supervision and that I am a duly Registered Land Surveyor under the Laws of the State of Minnesota; that this plat meets requirements of Minnesota Statutes Chapter 160.085 and Chapter 160.14, Subd. 1; that parcel ownerships are delineated on the plat; that the monuments for the guidance of future surveys will be correctly placed in the ground as shown after completion of construction; that all measurements are correctly shown on this plat; and that the outside boundary lines are correctly designated on this plat.

Edward P. Kinsella Registration No. 15809 Date Sept. 22, 2004
Olmsted County Surveyor

COUNTY ENGINEER

I hereby certify that this plat prepared by the Olmsted County Public Works Department is a true and correct representation of the highway location and that the right-of-way is correctly designated on the plat.

Michael Sheehan Registration No. 10397 Date 9/23/04
Olmsted County Engineer