OLMSTED COUNTY HIGHWAY RIGHT OF WAY PLAT NO. 162

County State Aid Highway No. 6

COUNTY SURVEYOR

I hereby certify that this plat was prepared by me or under my direct supervision and that I am a duly Registered Land Surveyor under the Laws of the State of Minnesota; that this plat meets the requirements of Minnesota Statutes Chapter 160.085 and Chapter 160.14, Subd. 1; that parcel ownerships are delineated on the plat; that the monuments for the guidance of future surveys will be correctly placed in the ground as shown after completion of construction; that all measurements are correctly shown on this plat; and that the outside boundary lines are correctly designated on this plat.

Edward P. Knisle Registration No. 15809 Date 6/19/06
Olmsted County Surveyor

PROPERTY RECORDS AND LICENSING

A-1103757
DOCUMENT NUMBER


I hereby certify that this instrument was filed in the Olmsted County Property Records and Licensing Office on this 20th day of June, 2006, at 12 o'clock P.M. and was duly recorded in the Olmsted County records.

W. Mark Krupski
Olmsted County Director of Property Records and Licensing

Wendy von Wald
Deputy

CONVENTIONAL SYMBOLS

- SECTION LINE
- PROPERTY LINE
- RIGHT-OF-WAY BOUNDARY (R/W)
- EXISTING ROAD R/W
- CONTROLLED ACCESS
- ACCESS OPENING (OPEN)
- PARCEL IDENTIFICATION 5
- OLD ROAD CENTERLINE
- NEW ROAD ALIGNMENT
- PUBLIC LAND SURVEY CORNER
- SURVEY MONUMENT — All R/W monuments are 1 inch I.D. square pipes with cap No. RLS 15809 unless otherwise indicated. All other survey monuments are identified on the plat.
- FOUND MONUMENT IDENTIFICATION

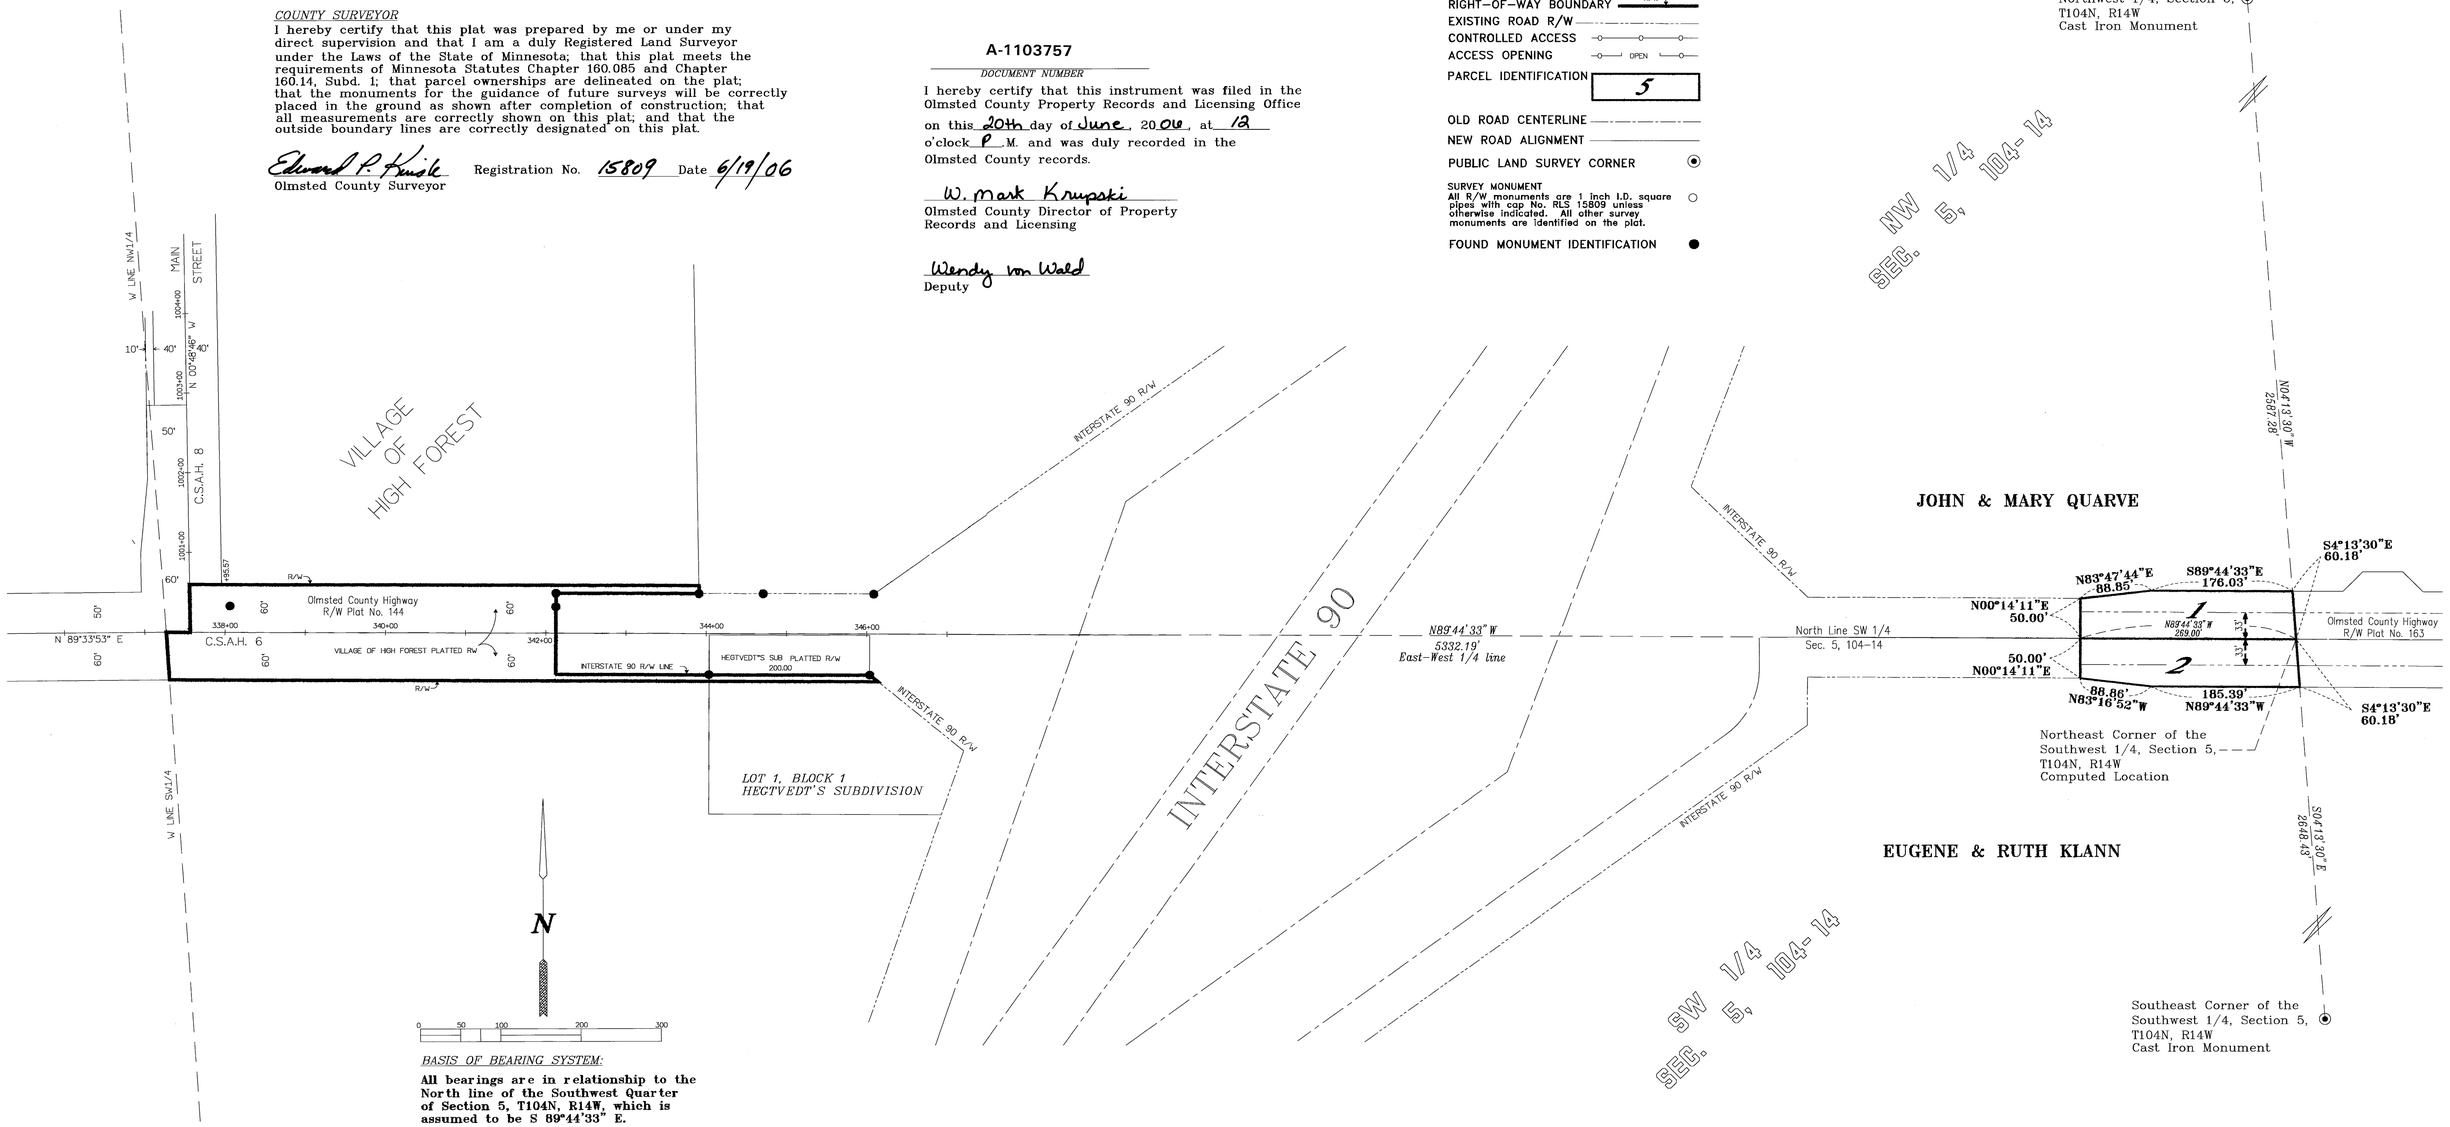

BASIS OF BEARING SYSTEM:

All bearings are in relationship to the North line of the Southwest Quarter of Section 5, T104N, R14W, which is assumed to be S 89°44'33" E.

COUNTY ENGINEER

I hereby certify that this plat, prepared by the Olmsted County Public Works Department, is a true and correct representation of the highway location and that the right of way is correctly designated on the plat.

Michael Sheehan Registration No. 10397 Date 6/19/06
Olmsted County Engineer

PARCEL NUMBER	OWNER	LOCATION	ENTIRE R/W TRACT	EXISTING R/W WITHIN R/W	NEW R/W	EXISTING R/W TURNBACK	R/W INTEREST	TEMPORARY EASEMENT
1	John and Mary Quarve	Part of the of NW 1/4 Sec. 5, T104N, R14W	0.36 Ac.	0.20 Ac.	0.16 Ac.		Easement	
2	Eugene C. Klann, JR. and Ruth Ann Klann	East 60 Ac. of SW 1/4 Sec. 5, T104N, R14W	0.36 Ac.	0.20 Ac.	0.16 Ac.		Easement	