
# OLMSTED COUNTY HIGHWAY RIGHT OF WAY PLAT NO. 164

## County State Aid Highway No. 6

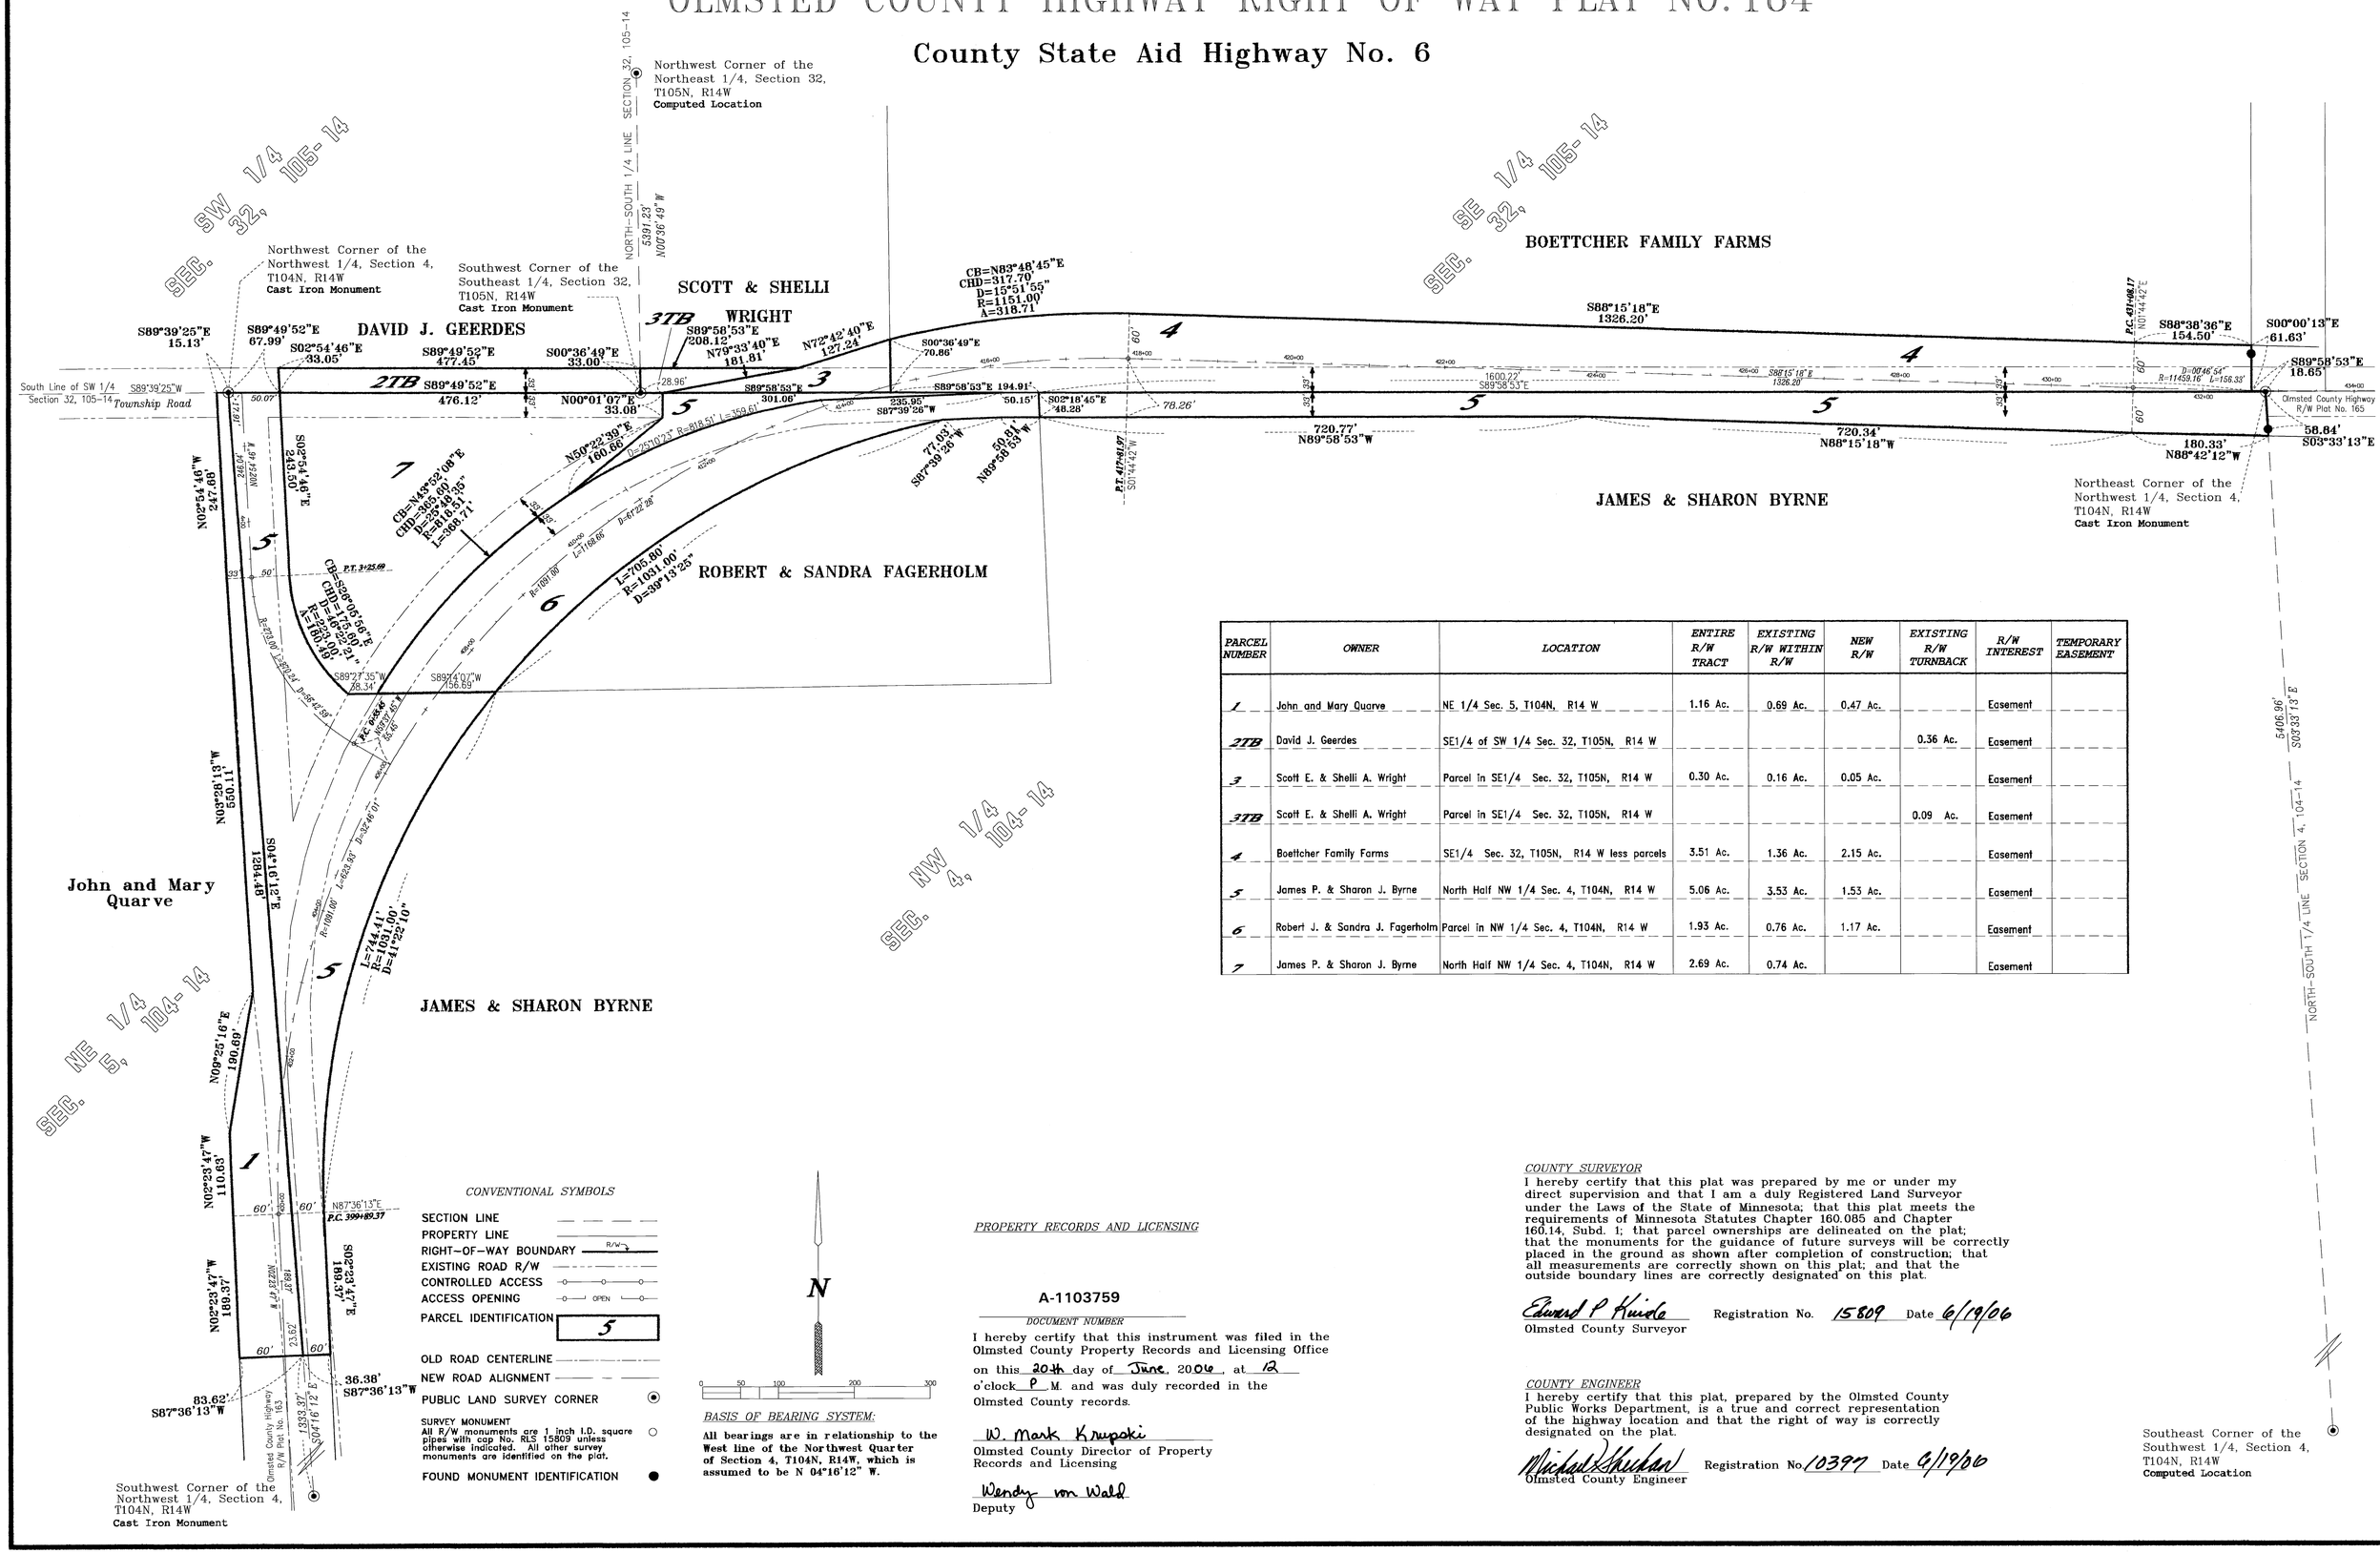


| PARCEL NUMBER | OWNER | LOCATION | ENTIRE R/W TRACT | EXISTING R/W WITHIN R/W | NEW R/W | EXISTING R/W TURNBACK | R/W INTEREST | TEMPORARY EASEMENT |
|---|---|---|---|---|---|---|---|---|
| 1 | John and Mary Quarve | NE 1/4 Sec. 5, T104N, R14 W | 1.16 Ac. | 0.69 Ac. | 0.47 Ac. | | Easement | |
| 2TB | David J. Geerdes | SE1/4 of SW 1/4 Sec. 32, T105N, R14 W | | | | 0.36 Ac. | Easement | |
| 3 | Scott E. & Shelli A. Wright | Parcel in SE1/4 Sec. 32, T105N, R14 W | 0.30 Ac. | 0.16 Ac. | 0.05 Ac. | | Easement | |
| 3TB | Scott E. & Shelli A. Wright | Parcel in SE1/4 Sec. 32, T105N, R14 W | | | | 0.09 Ac. | Easement | |
| 4 | Boettcher Family Farms | SE1/4 Sec. 32, T105N, R14 W less parcels | 3.51 Ac. | 1.36 Ac. | 2.15 Ac. | | Easement | |
| 5 | James P. & Sharon J. Byrne | North Half NW 1/4 Sec. 4, T104N, R14 W | 5.06 Ac. | 3.53 Ac. | 1.53 Ac. | | Easement | |
| 6 | Robert J. & Sandra J. Fagerholm | Parcel in NW 1/4 Sec. 4, T104N, R14 W | 1.93 Ac. | 0.76 Ac. | 1.17 Ac. | | Easement | |
| 7 | James P. & Sharon J. Byrne | North Half NW 1/4 Sec. 4, T104N, R14 W | 2.69 Ac. | 0.74 Ac. | | | Easement | |

*CONVENTIONAL SYMBOLS*

- SECTION LINE
- PROPERTY LINE
- RIGHT-OF-WAY BOUNDARY (R/W)
- EXISTING ROAD R/W
- CONTROLLED ACCESS
- ACCESS OPENING (OPEN)
- PARCEL IDENTIFICATION (5)
- OLD ROAD CENTERLINE
- NEW ROAD ALIGNMENT
- PUBLIC LAND SURVEY CORNER
- SURVEY MONUMENT — All R/W monuments are 1 inch I.D. square pipes with cap No. RLS 15809 unless otherwise indicated. All other survey monuments are identified on the plat.
- FOUND MONUMENT IDENTIFICATION

N

0 50 100 200 300

*BASIS OF BEARING SYSTEM:*

**All bearings are in relationship to the West line of the Northwest Quarter of Section 4, T104N, R14W, which is assumed to be N 04°16'12" W.**

*PROPERTY RECORDS AND LICENSING*

A-1103759

*DOCUMENT NUMBER*

I hereby certify that this instrument was filed in the Olmsted County Property Records and Licensing Office on this 20th day of June, 2006, at 12 o'clock P. M. and was duly recorded in the Olmsted County records.

W. Mark Krupski
Olmsted County Director of Property Records and Licensing

Wendy von Wald
Deputy

*COUNTY SURVEYOR*

I hereby certify that this plat was prepared by me or under my direct supervision and that I am a duly Registered Land Surveyor under the Laws of the State of Minnesota; that this plat meets the requirements of Minnesota Statutes Chapter 160.085 and Chapter 160.14, Subd. 1; that parcel ownerships are delineated on the plat; that the monuments for the guidance of future surveys will be correctly placed in the ground as shown after completion of construction; that all measurements are correctly shown on this plat; and that the outside boundary lines are correctly designated on this plat.

Edward P Kinde
Olmsted County Surveyor — Registration No. 15809 Date 6/19/06

*COUNTY ENGINEER*

I hereby certify that this plat, prepared by the Olmsted County Public Works Department, is a true and correct representation of the highway location and that the right of way is correctly designated on the plat.

Michael Schuldes
Olmsted County Engineer — Registration No. 10397 Date 6/19/06