

OLMSTED COUNTY HIGHWAY RIGHT OF WAY PLAT NO. 167

COUNTY STATE AID HIGHWAY NO. 1

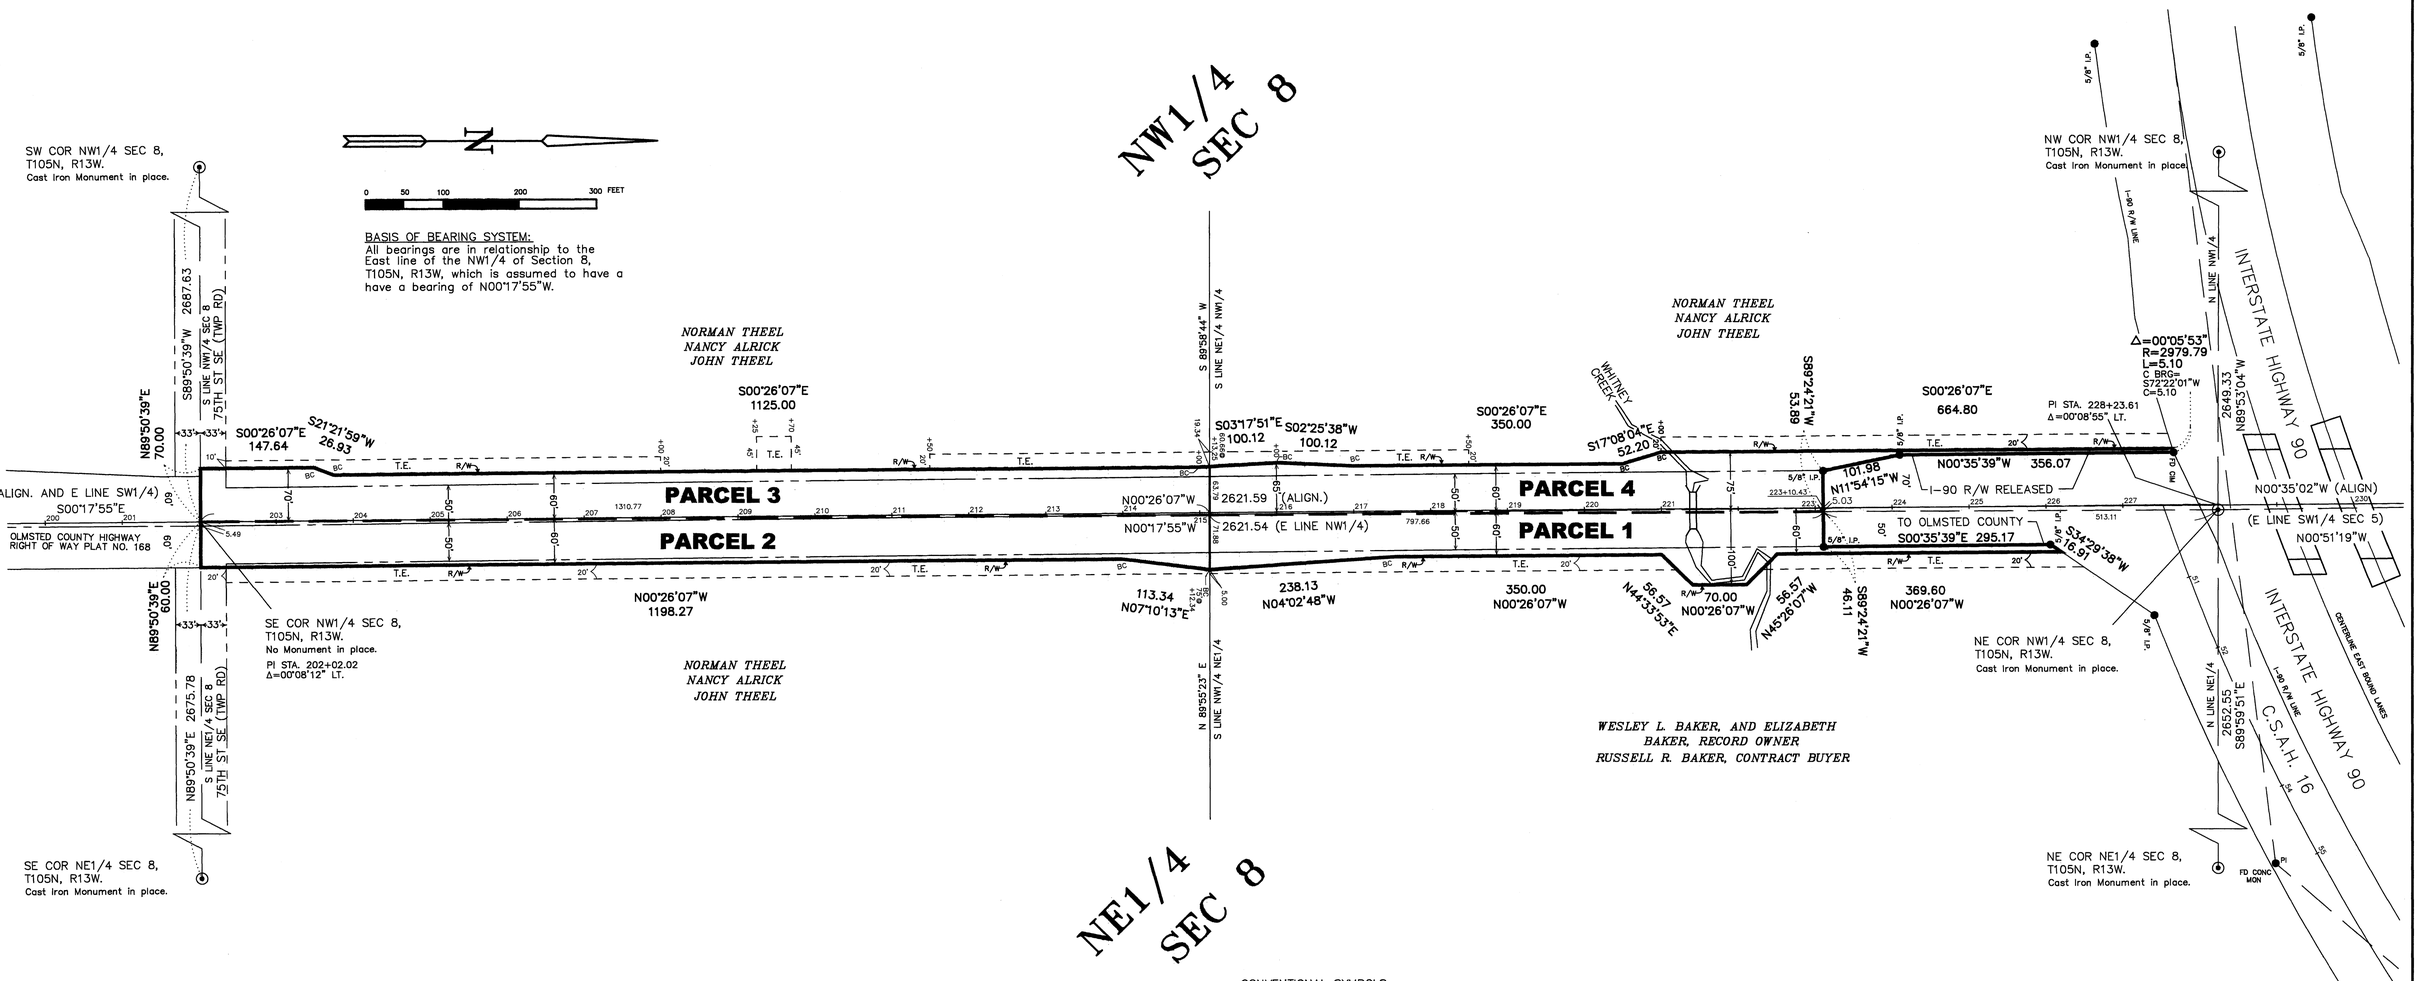

VICINITY MAP

SECTION 8, T105N, R13W.

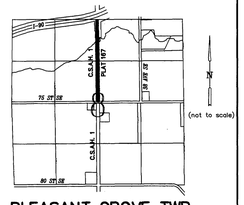

PLEASANT GROVE TWP.

RIGHT-OF-WAY IN THE NW1/4 AND THE NE1/4 OF SECTION 8, T105N, R13W, OLMSTED COUNTY, MINNESOTA.

PARCEL NUMBER	PARCEL OWNER	PARCEL LOCATION	ENTIRE R/W TRACT	EXISTING R/W WITHIN R/W	NEW R/W	R/W INTEREST	TEMPORARY EASEMENT
1.	Wesley L. Baker and Elizabeth Baker, Record Owners Russell L. Baker, Contract Buyer	NW1/4 NE1/4 Section 8	1.23 ac.	0.87 ac.	0.36 ac.	Easement	0.41 ac.
2.	Norman Theel, Nancy Alrick and John Theel	SW1/4 NE1/4 Section 8	1.78 ac.	1.58 ac.	0.20 ac.	Easement	0.57 ac.
3.	Norman Theel, Nancy Alrick and John Theel	SE1/4 NW1/4 Section 8	1.89 ac.	1.45 ac.	0.44 ac.	Easement	0.47 ac.
4.	Norman Theel, Nancy Alrick and John Theel	NE1/4 NW1/4 Section 8	1.35 ac.	0.97 ac.	0.38 ac.	Easement	0.45 ac.

NE1/4 SEC 8

CONVENTIONAL SYMBOLS

- SECTION LINE
- QUARTER LINE
- PROPERTY LINE
- RIGHT-OF-WAY BOUNDARY (R/W)
- EXISTING ROAD R/W (T.E.)
- TEMPORARY EASEMENT
- CONTROLLED ACCESS
- ACCESS OPENING (OPEN)
- PARCEL IDENTIFICATION (2)
- OLD ROAD CENTERLINE
- NEW ROAD ALIGNMENT
- PUBLIC LAND SURVEY CORNER
- SURVEY MONUMENT — All R/W monuments are 1 inch I.D. square pipes with cap No. RLS 15809 unless otherwise indicated. All other survey monuments are identified on the plat.
- R/W BOUNDARY CORNER IDENTIFICATION (BC)

DISTANCES TO FEET (66,100 e.t.c.) ARE EXACT EXTRINSIC VALUES

COUNTY ENGINEER

I hereby certify that this plat prepared by the Olmsted County Public Works Department is a true and correct representation of the highway location and that the right-of-way is correctly designated on the plat.

Michael Sheehan
Olmsted County Engineer
Registration No. 10397 Date 3/14/07

COUNTY SURVEYOR

I hereby certify that this plat was prepared by me or under my direct supervision and that I am a duly Registered Land Surveyor under the Laws of the State of Minnesota; that this plat meets requirements of Minnesota Statutes, Section 160.085 and Section 160.14, Subd. 1; that parcel ownerships are delineated on the plat; that monuments for the guidance of future surveys will be correctly placed in the ground after completion of construction; that all measurements are correctly shown on this plat; and that the outside boundary lines are correctly designated on this plat.

Edward P. Kuisle
Olmsted County Surveyor
Registration No. 15809 Date 3/14/07

PROPERTY RECORDS AND LICENSING

A-1129085

DOCUMENT NUMBER

I hereby certify that this instrument was filed in the Olmsted County Property Records and Licensing Office on this 15th day of MARCH 2007, at 9 o'clock A .M. and was duly recorded in the Olmsted County records.

W. Mark Krupski
Olmsted County Director of Property Records and Licensing

Wendy von Wald
Deputy